

Site Calculations	
SITE AREA	528.42m ²
EXISTING FLOOR AREA	0.00m ²
PROPOSED AREA	209.79m ²




Disrupted by Canibuild.



Client Name Emerald Developments Client Email packages@emdevelopments.com.au Client Phone 07 30483808 Signature _____

Emerald Developments Wholesale Division Copyright Statement This plan always remains the copyright of designer & shall not be used other than for the project work intended without written authority. Disclaimer This is not an official document, and may not comply with current laws or industry standards. Seek independent advice before acting on this document. ALL DIMENSIONS ARE IN METERS.	Generated by Emerald Wholesale packages@emdevelopments.com.au Property Details Lot 298, Stage 10, Kinma Valley Estate, QLD 4506, Australia	Sheet Name Site Plan Sheet no. 1 Lic no. 15194605 Job no.
		Design Rosella 209 Hampton Facade 12.5m Facade Scale 1:200@A3 1st version date: 19/08/2026 Current version date: 19/08/2026 Version # 0

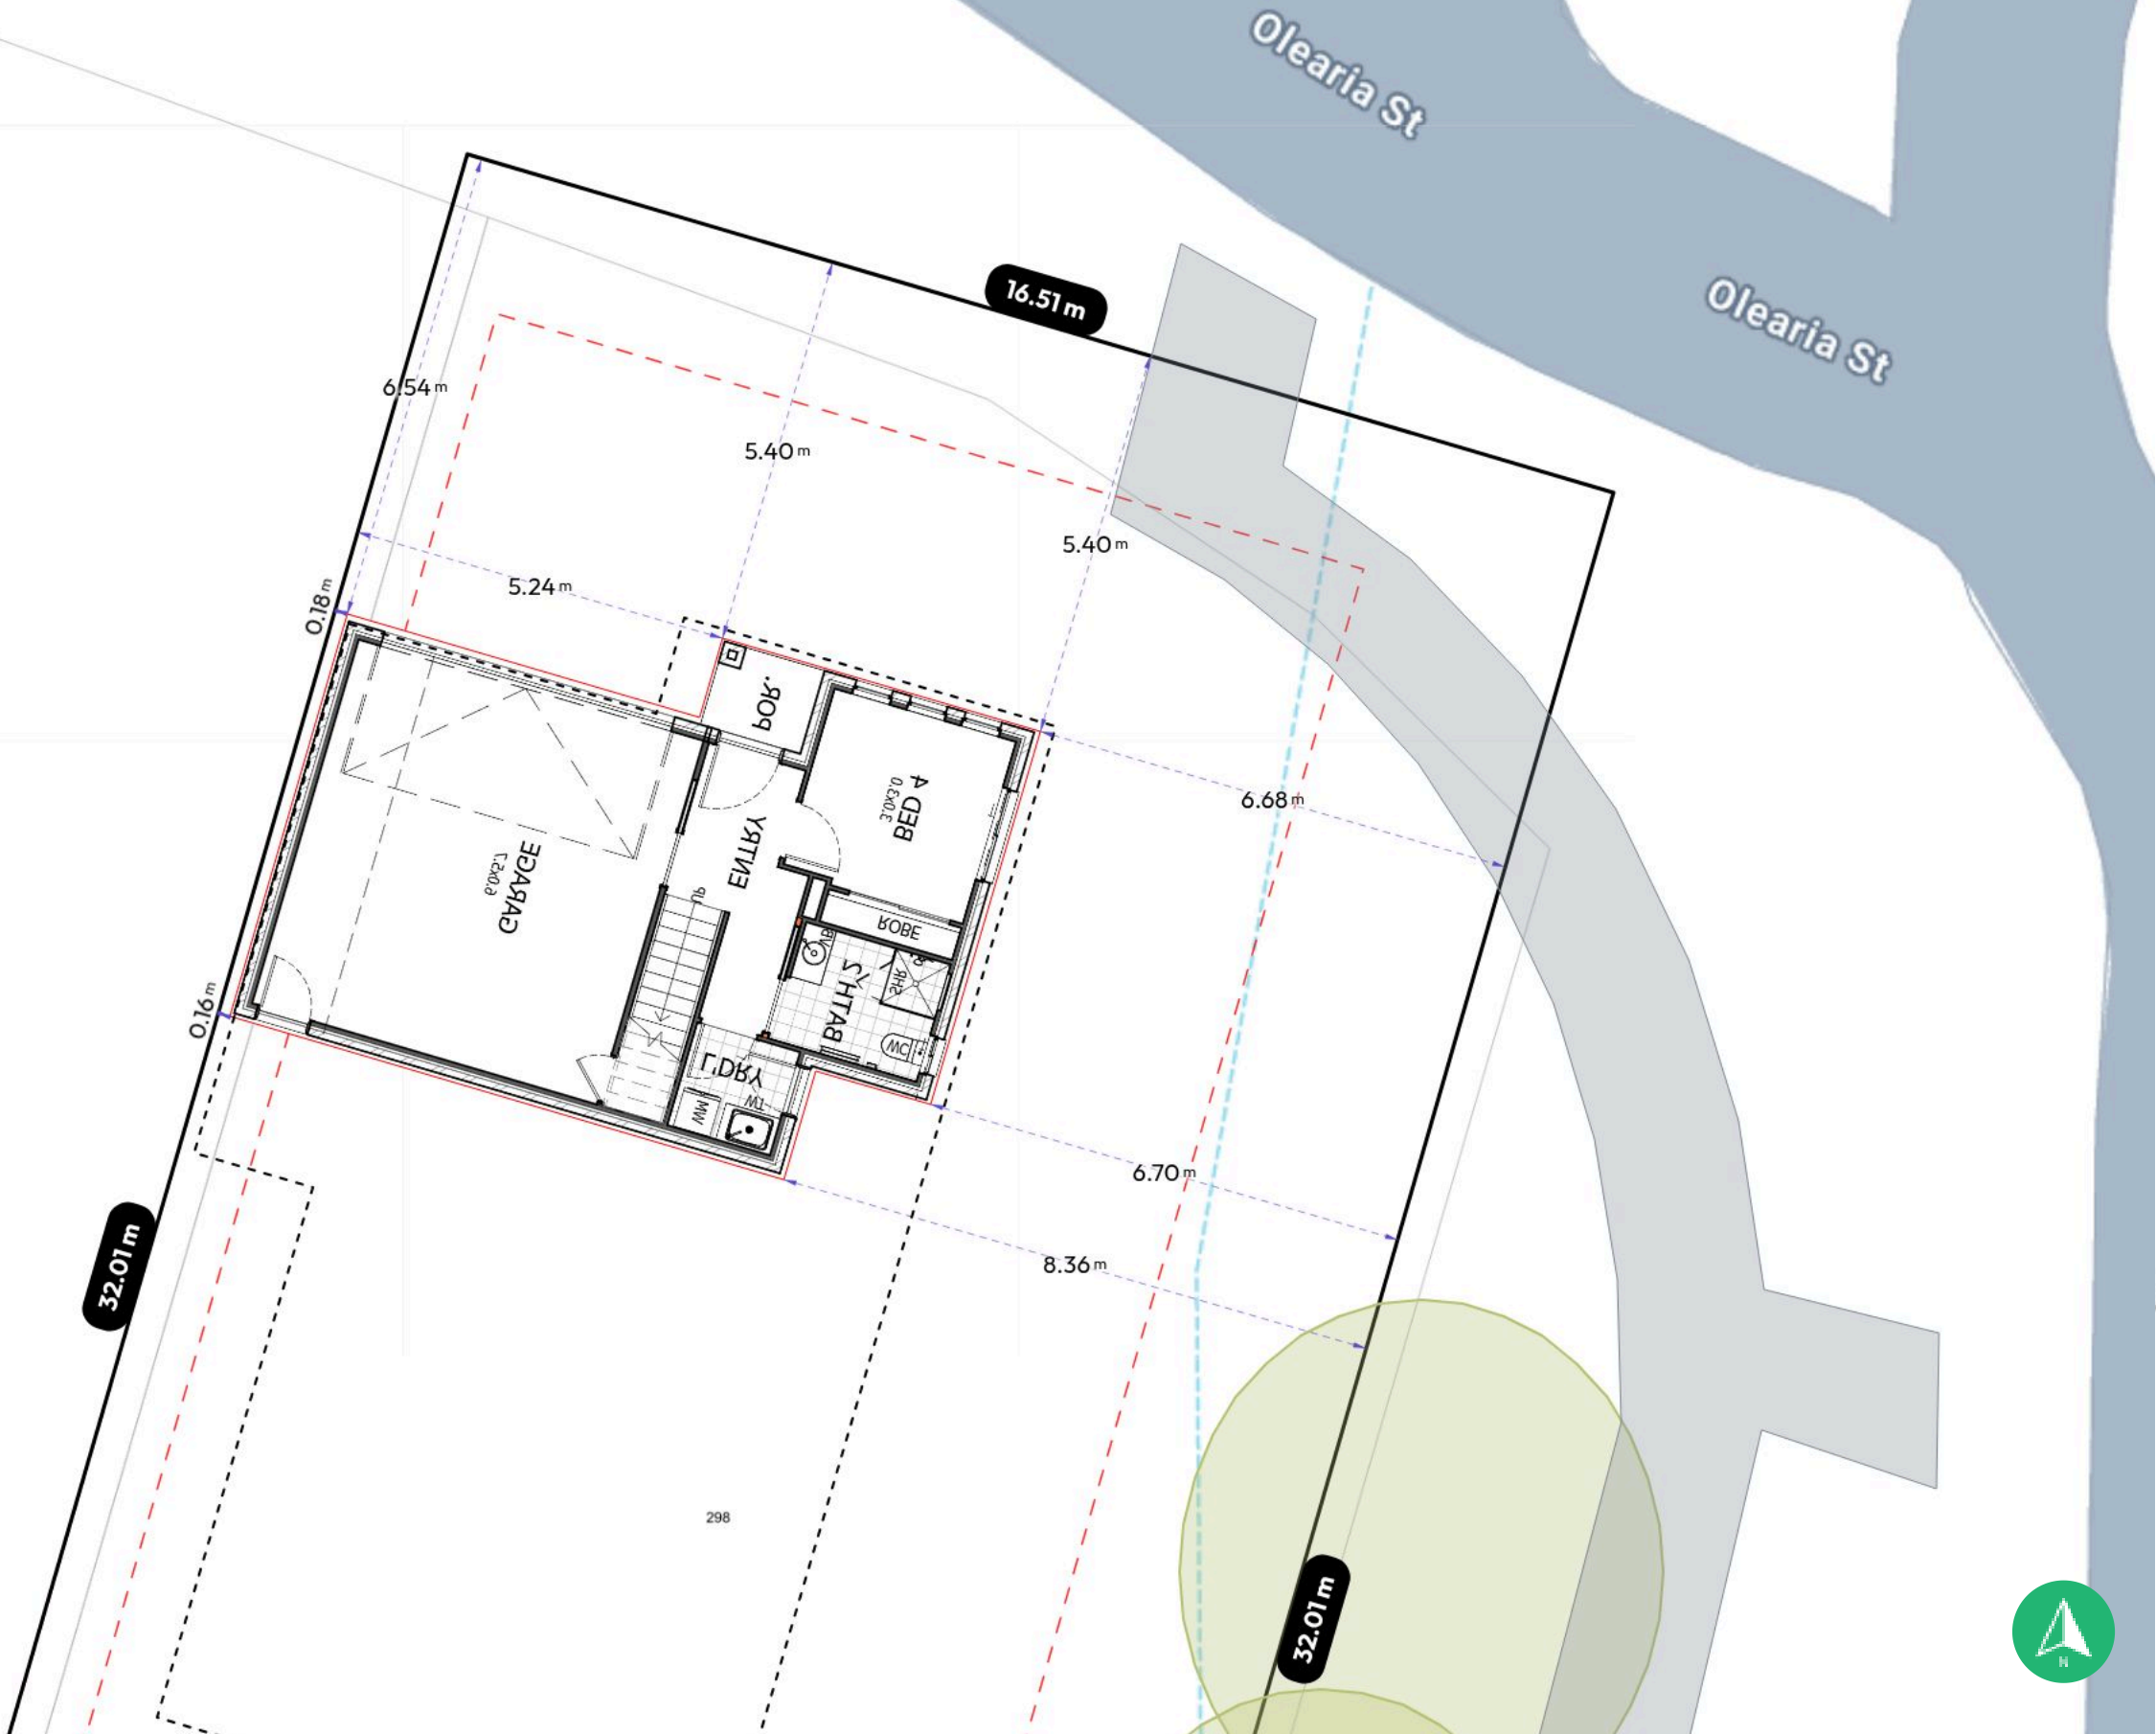

Client Name Emerald Developments Client Email packages@emdevelopments.com.au Client Phone 07 30483808 Signature _____

EMERALD DEVELOPMENTS Design Your Lifestyle	Emerald Developments Wholesale Division		Generated by Emerald Wholesale packages@emdevelopments.com.au		Sheet Name Site Plan	Sheet no. 2	Lic no. 15194605	Job no.
	Copyright Statement This plan always remains the copyright of designer & shall not be used other than for the project work intended without written authority.		Property Details Lot 298, Stage 10, Kinma Valley Estate, QLD 4506, Australia		Design Rosella 209 Hampton Facade 12.5m Facade		Scale 1:100@A3	
	Disclaimer This is not an official document, and may not comply with current laws or industry standards. Seek independent advice before acting on this document. ALL DIMENSIONS ARE IN METERS.				1 st version date: 19/08/2026		Current version date: 19/08/2026	Version # 0