



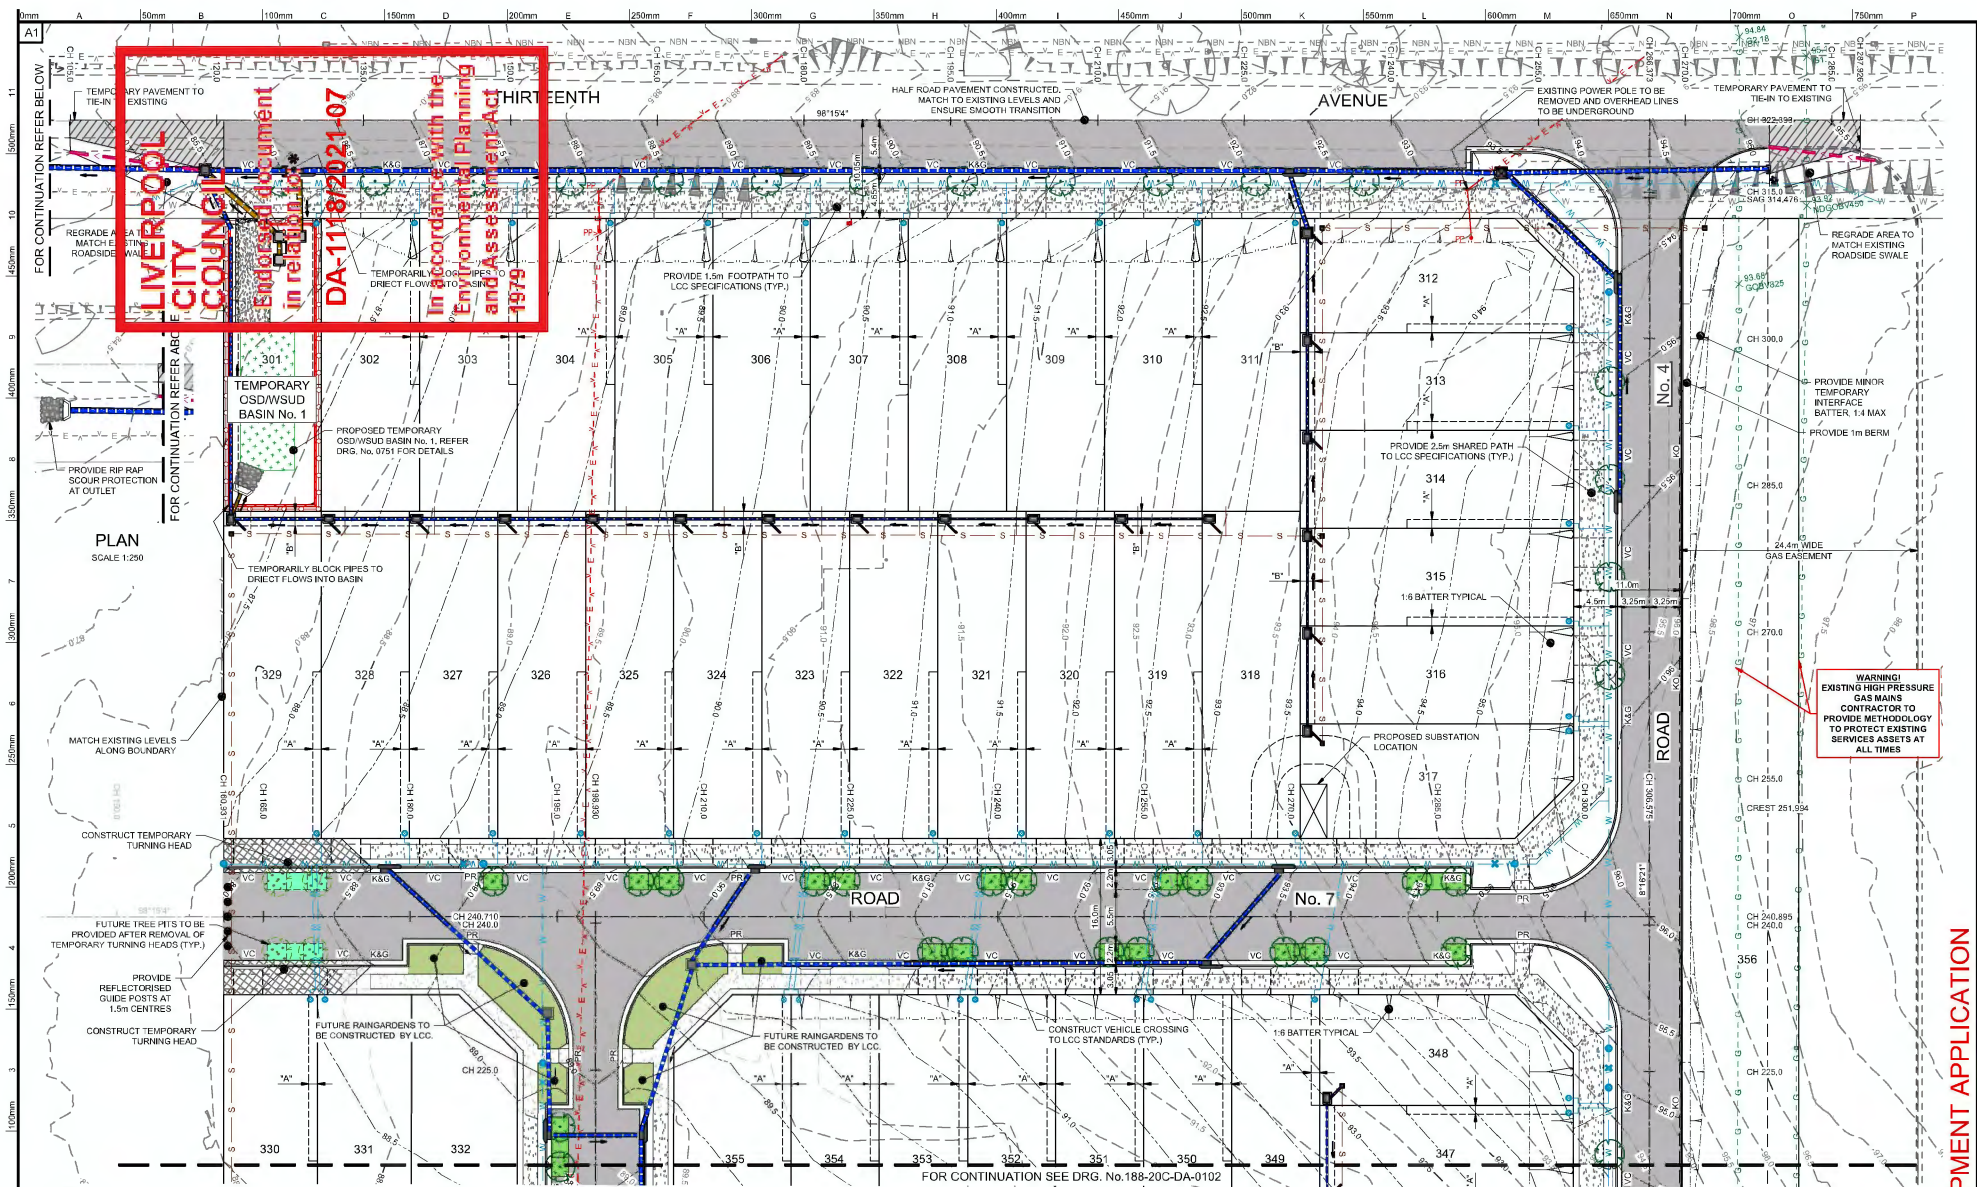

## DEVELOPMENT APPLICATION

|                                               |  
|-----------------------------------------------|--|-----------|--|--|--|---|--|-------------------------|--|------------------------|--|--------------------------------------------------------------|--|---------------------------------------------------------------------------------------|--|---------------------------------------------------------------------------------------|--|---|--|-----------------|--|------------------------|--|
|                                               |  |           |  |  |  |     |  | Authorised for issue by |  | Receipt                |  | Project                                                      |  |  |  |  |  | JGN 77 059 259 091 A2H 553 220 051<br>Suite 7.01, Level 7, 3 Rider Boulevard,<br>Rhodes, NSW 2138<br>PO Box 3220, Rhodes NSW 2138<br>Tel. 9949-1955<br>rcraig@cgandrhodes.com.au<br>www.craigandrhodes.com.au<br>D Craig & Rhodes Pty Ltd |  | Drawing Title   |  | ROAD AND DRAINAGE PLAN |  |
| C 07.10.22 STAGING PLAN AMENDED               |  | Z.Y. A.D. |  |  |  |   |  |                         |  | CROWNLAND COMMERCIAL   |  | PROPOSED SUBDIVISION OF<br>LOTS 690, 691 & 706-709 D.P. 2475 |  |                                                                                       |  |                                                                                       |  |   |  | SHEET 1 OF 5    |  |                        |  |
| C 24.06.22 RESPONSE TO COUNCIL RFI            |  | Z.Y. S.E. |  |  |  |   |  |                         |  | LIVERPOOL CITY COUNCIL |  | 50-56 THIRTEENTH AVENUE & 105-135 TWELFTH AVENUE, AUSTRAL    |  |                                                                                       |  |                                                                                       |  | Issue Ref   |  | 188-20          |  |                        |  |
| C 03.09.21 ISSUED FOR DEVELOPMENT APPLICATION |  | Z.Y. C.P. |  |  |  |   |  |                         |  |                        |  |                                                              |  |                                                                                       |  |                                                                                       |  | Drawing Ref   |  | 188-20C-DA-0101 |  |                        |  |
| REV. DATE AMENDMENT DESCRIPTION               |  | DES. DRN. |  |  |  |   |  |                         |  | Signature:             |  | Scale: AS SHOWN                                              |  | Drawn: AHD                                                                            |  |                                                                                       |  |   |  |                 |  |                        |  |

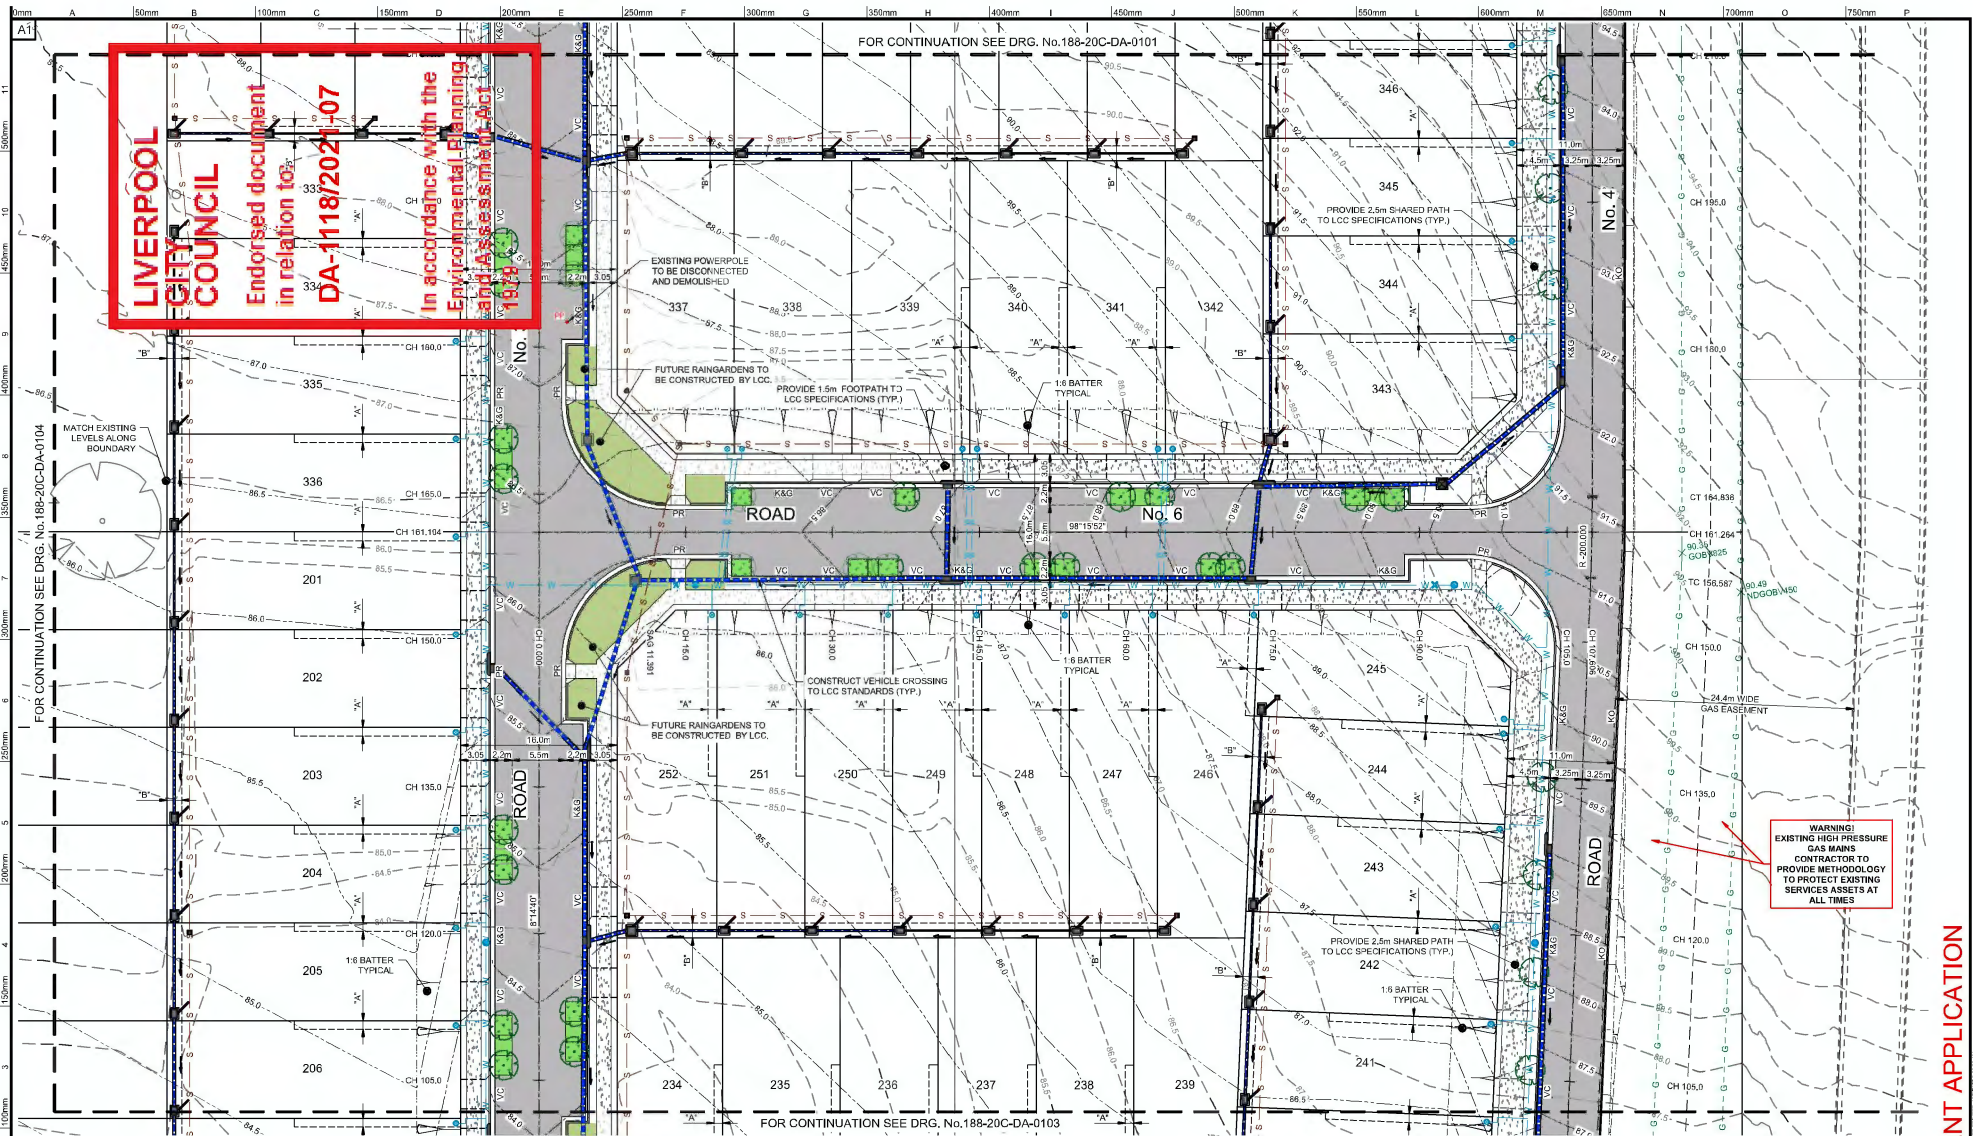

NOTE:


1. REFER TO DRG. No.0003 FOR LEGEND AND ABBREVIATIONS
2. REFER TO LIVERPOOL CITY COUNCIL FOR STANDARD DRAWINGS.
3. EASEMENT SIZES:  
"A" = EASEMENT FOR ACCESS, MAINTENANCE & OVERHANG 0.9m WIDE  
"B" = EASEMENT TO DRAIN WATER 1.5m WIDE
4. PROPOSED SEWER AND WATER ARE INDICATIVE ONLY. REFER TO APPROVED PLANS PRIOR TO CONSTRUCTION.



| |
|---|
| |
|---|





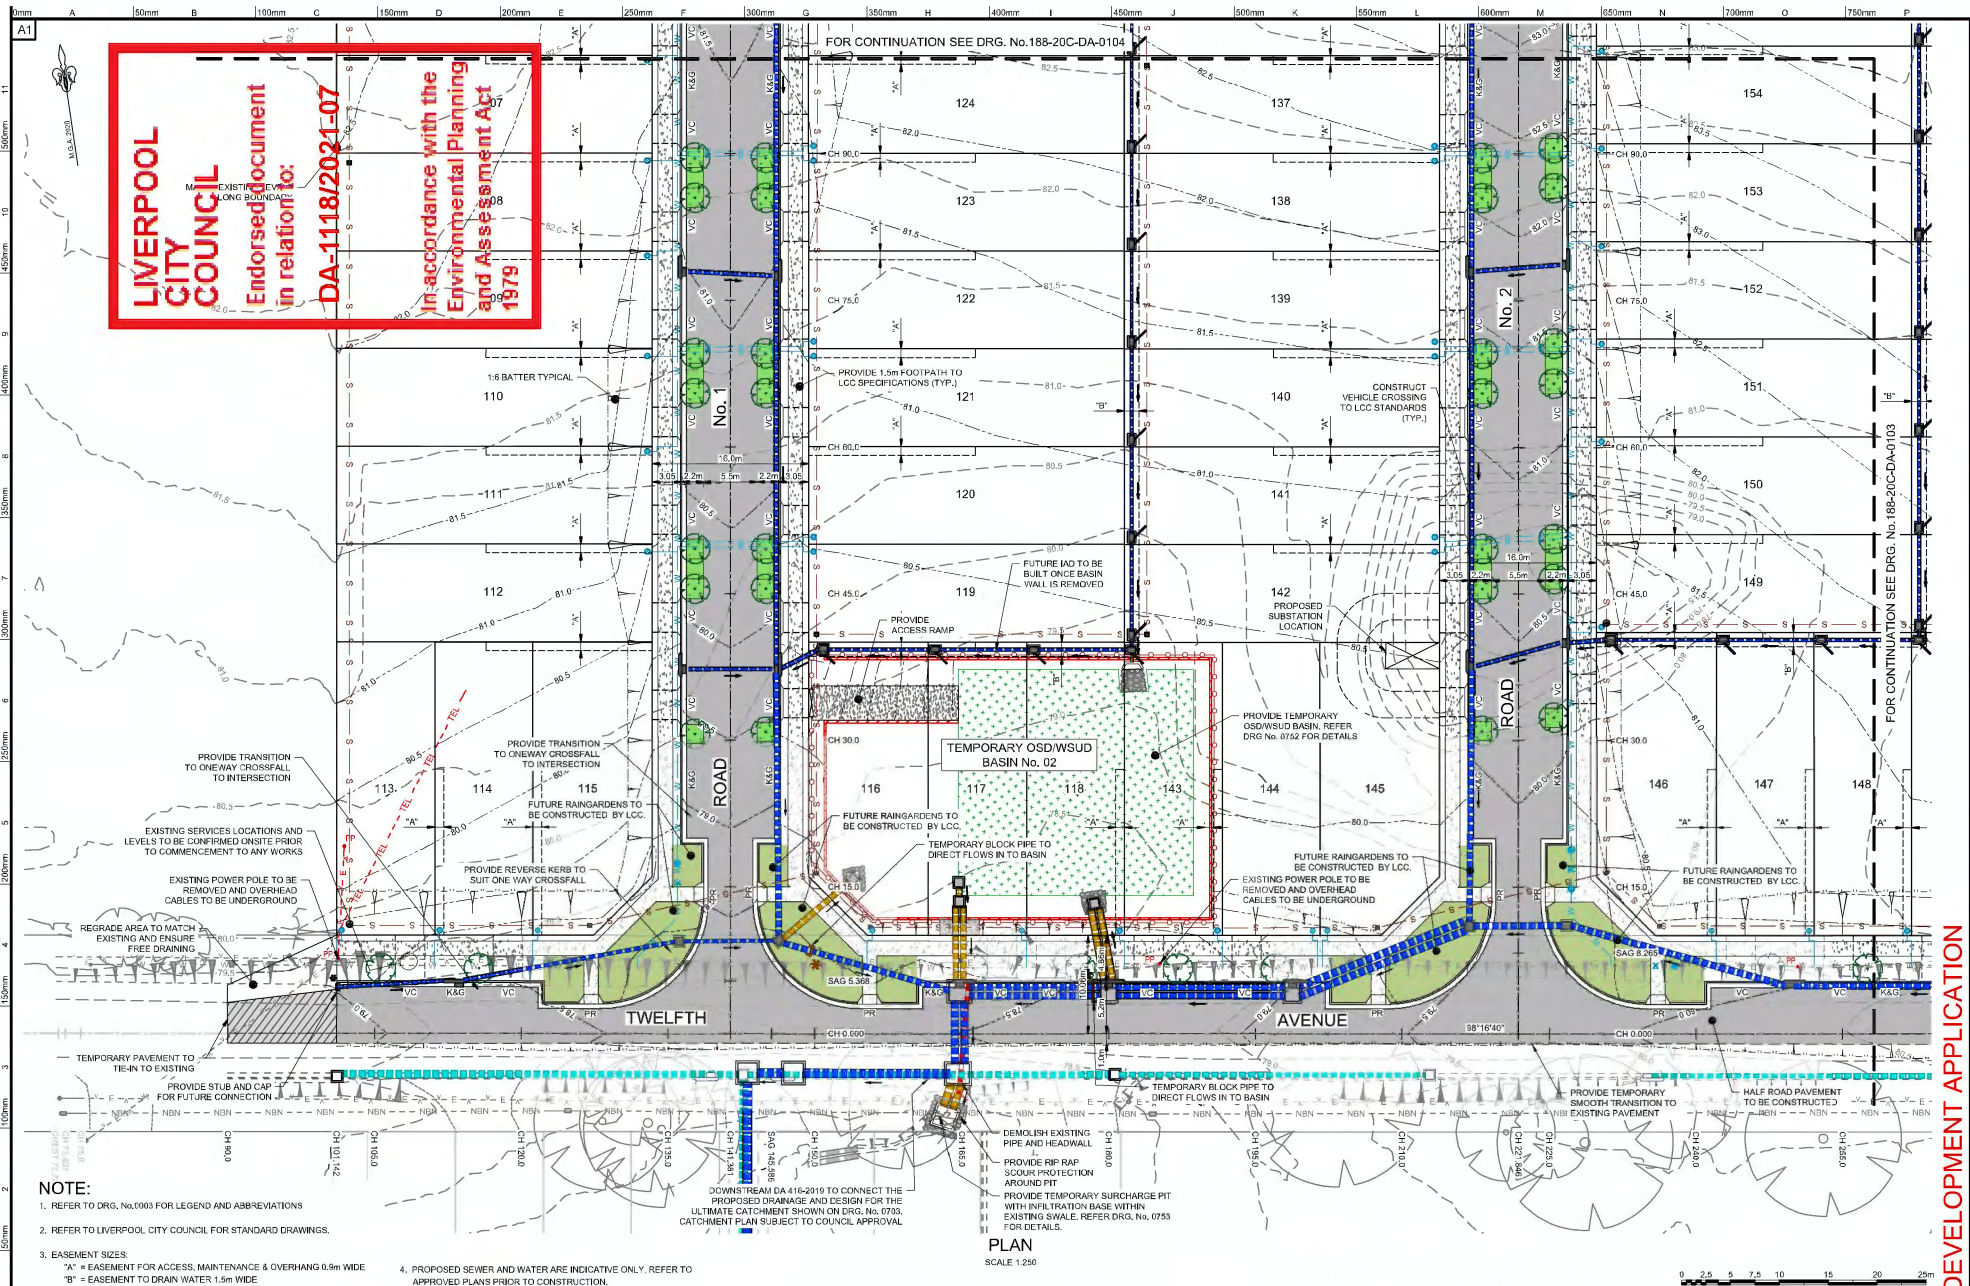

DEVELOPMENT APPLICATION