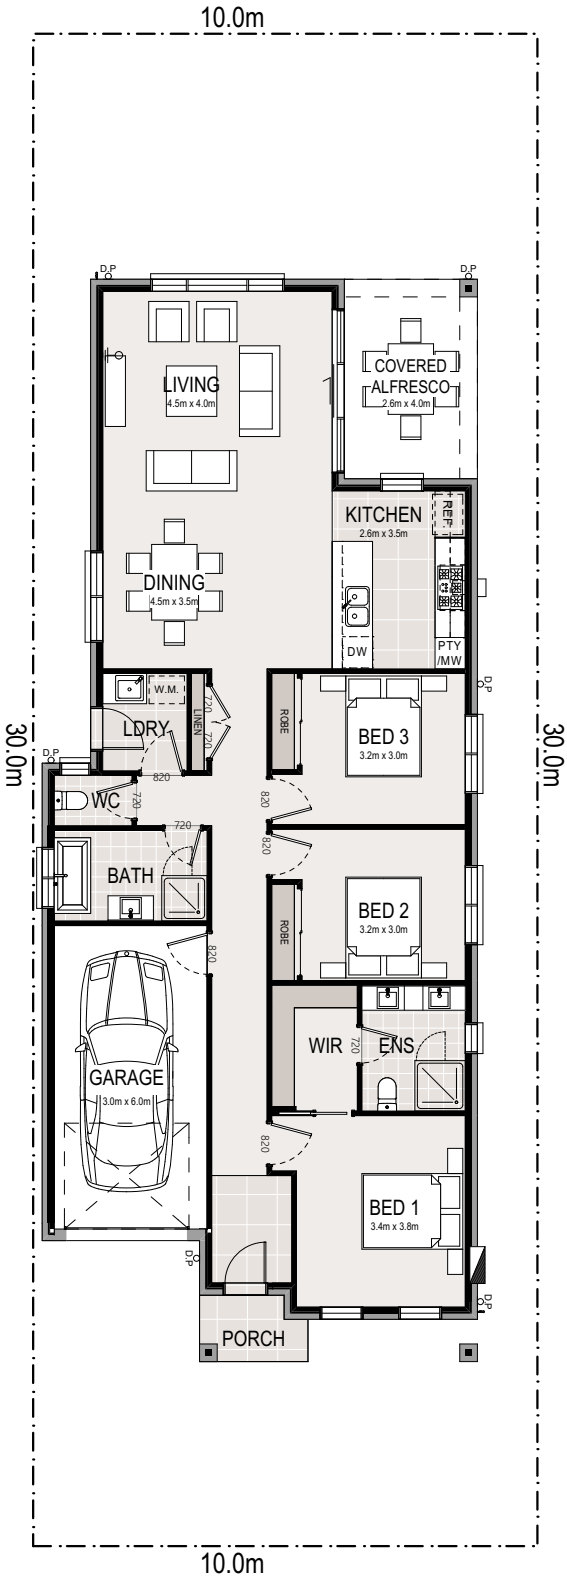

GROUND FLOOR PLAN

SCALE