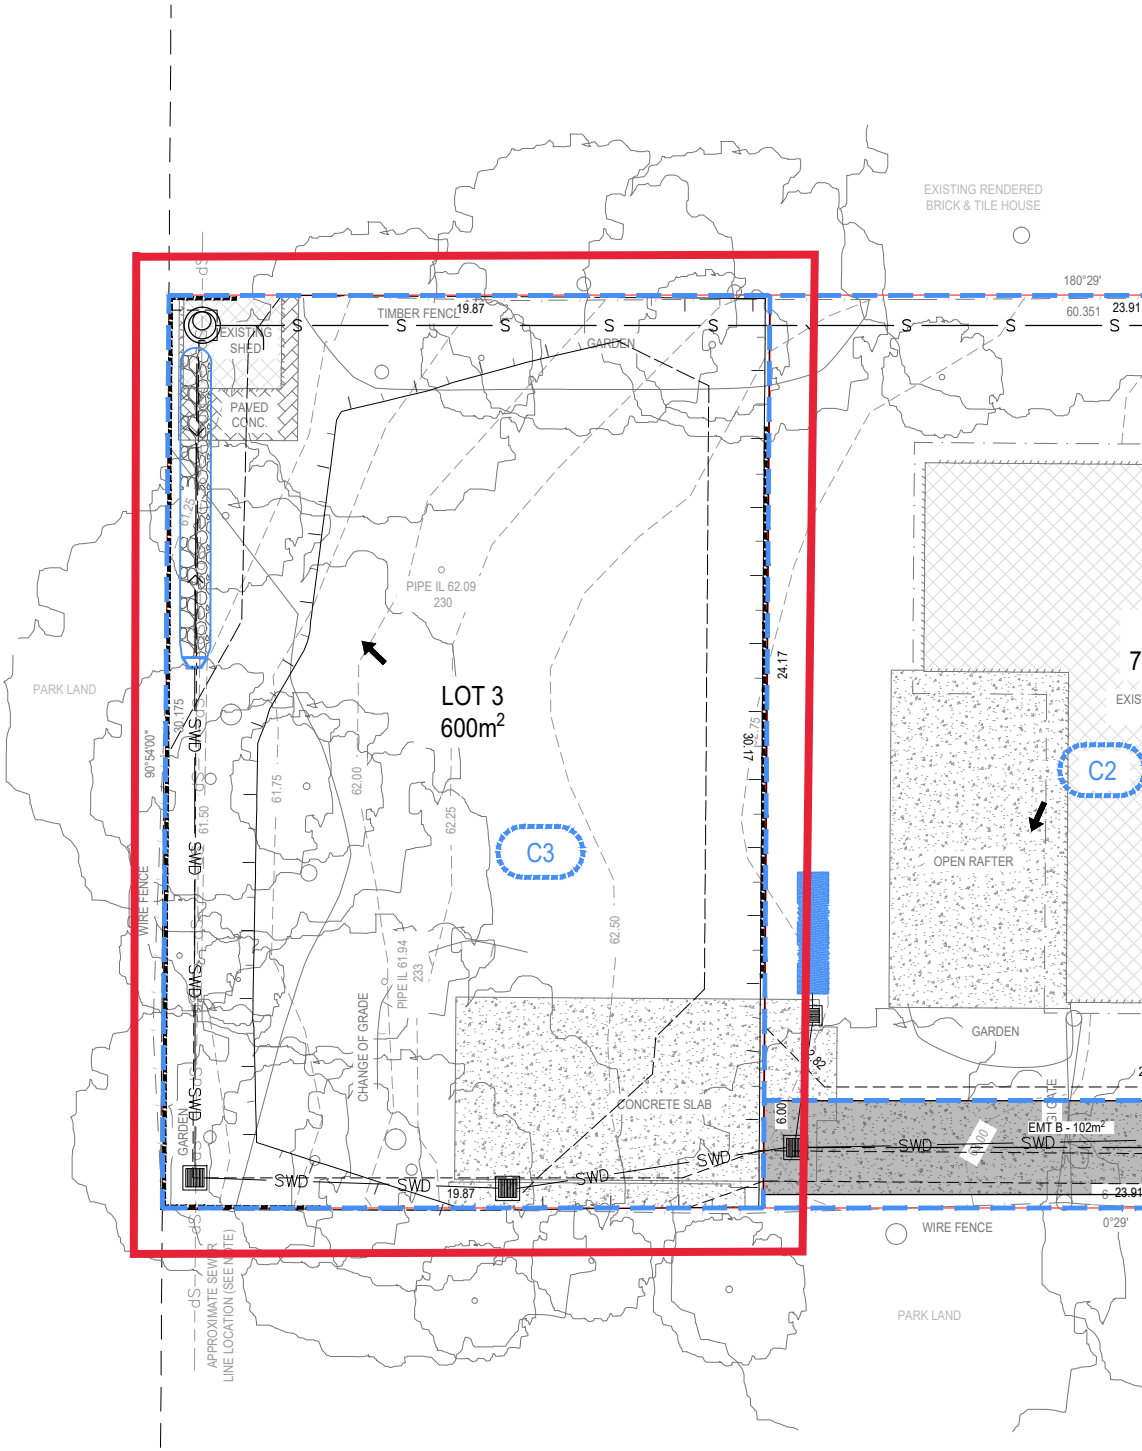
EXISTING RENDERED BRICK & TILE HOUSE
180°29'
60.351
23.91
TIMBER FENCE
19.87
EXISTING SHED
PAVED CONC.
GARDEN
PIPE IL 62.09
230
LOT 3
600m²
C3
C2
7
EXIS
PARK LAND
90°54'00"
30.175
SWD
61.75
61.50
62.00
62.25
62.50
24.17
30.17
WIRE FENCE
PIPE IL 61.94
233
CHANGE OF GRADE
CONCRETE SLAB
OPEN RAFTER
GARDEN
6.00
EMT B - 102m²
SWD
19.87
23.91
0°29'
WIRE FENCE
PARK LAND
APPROXIMATE SEWER LINE LOCATION (SEE NOTE)