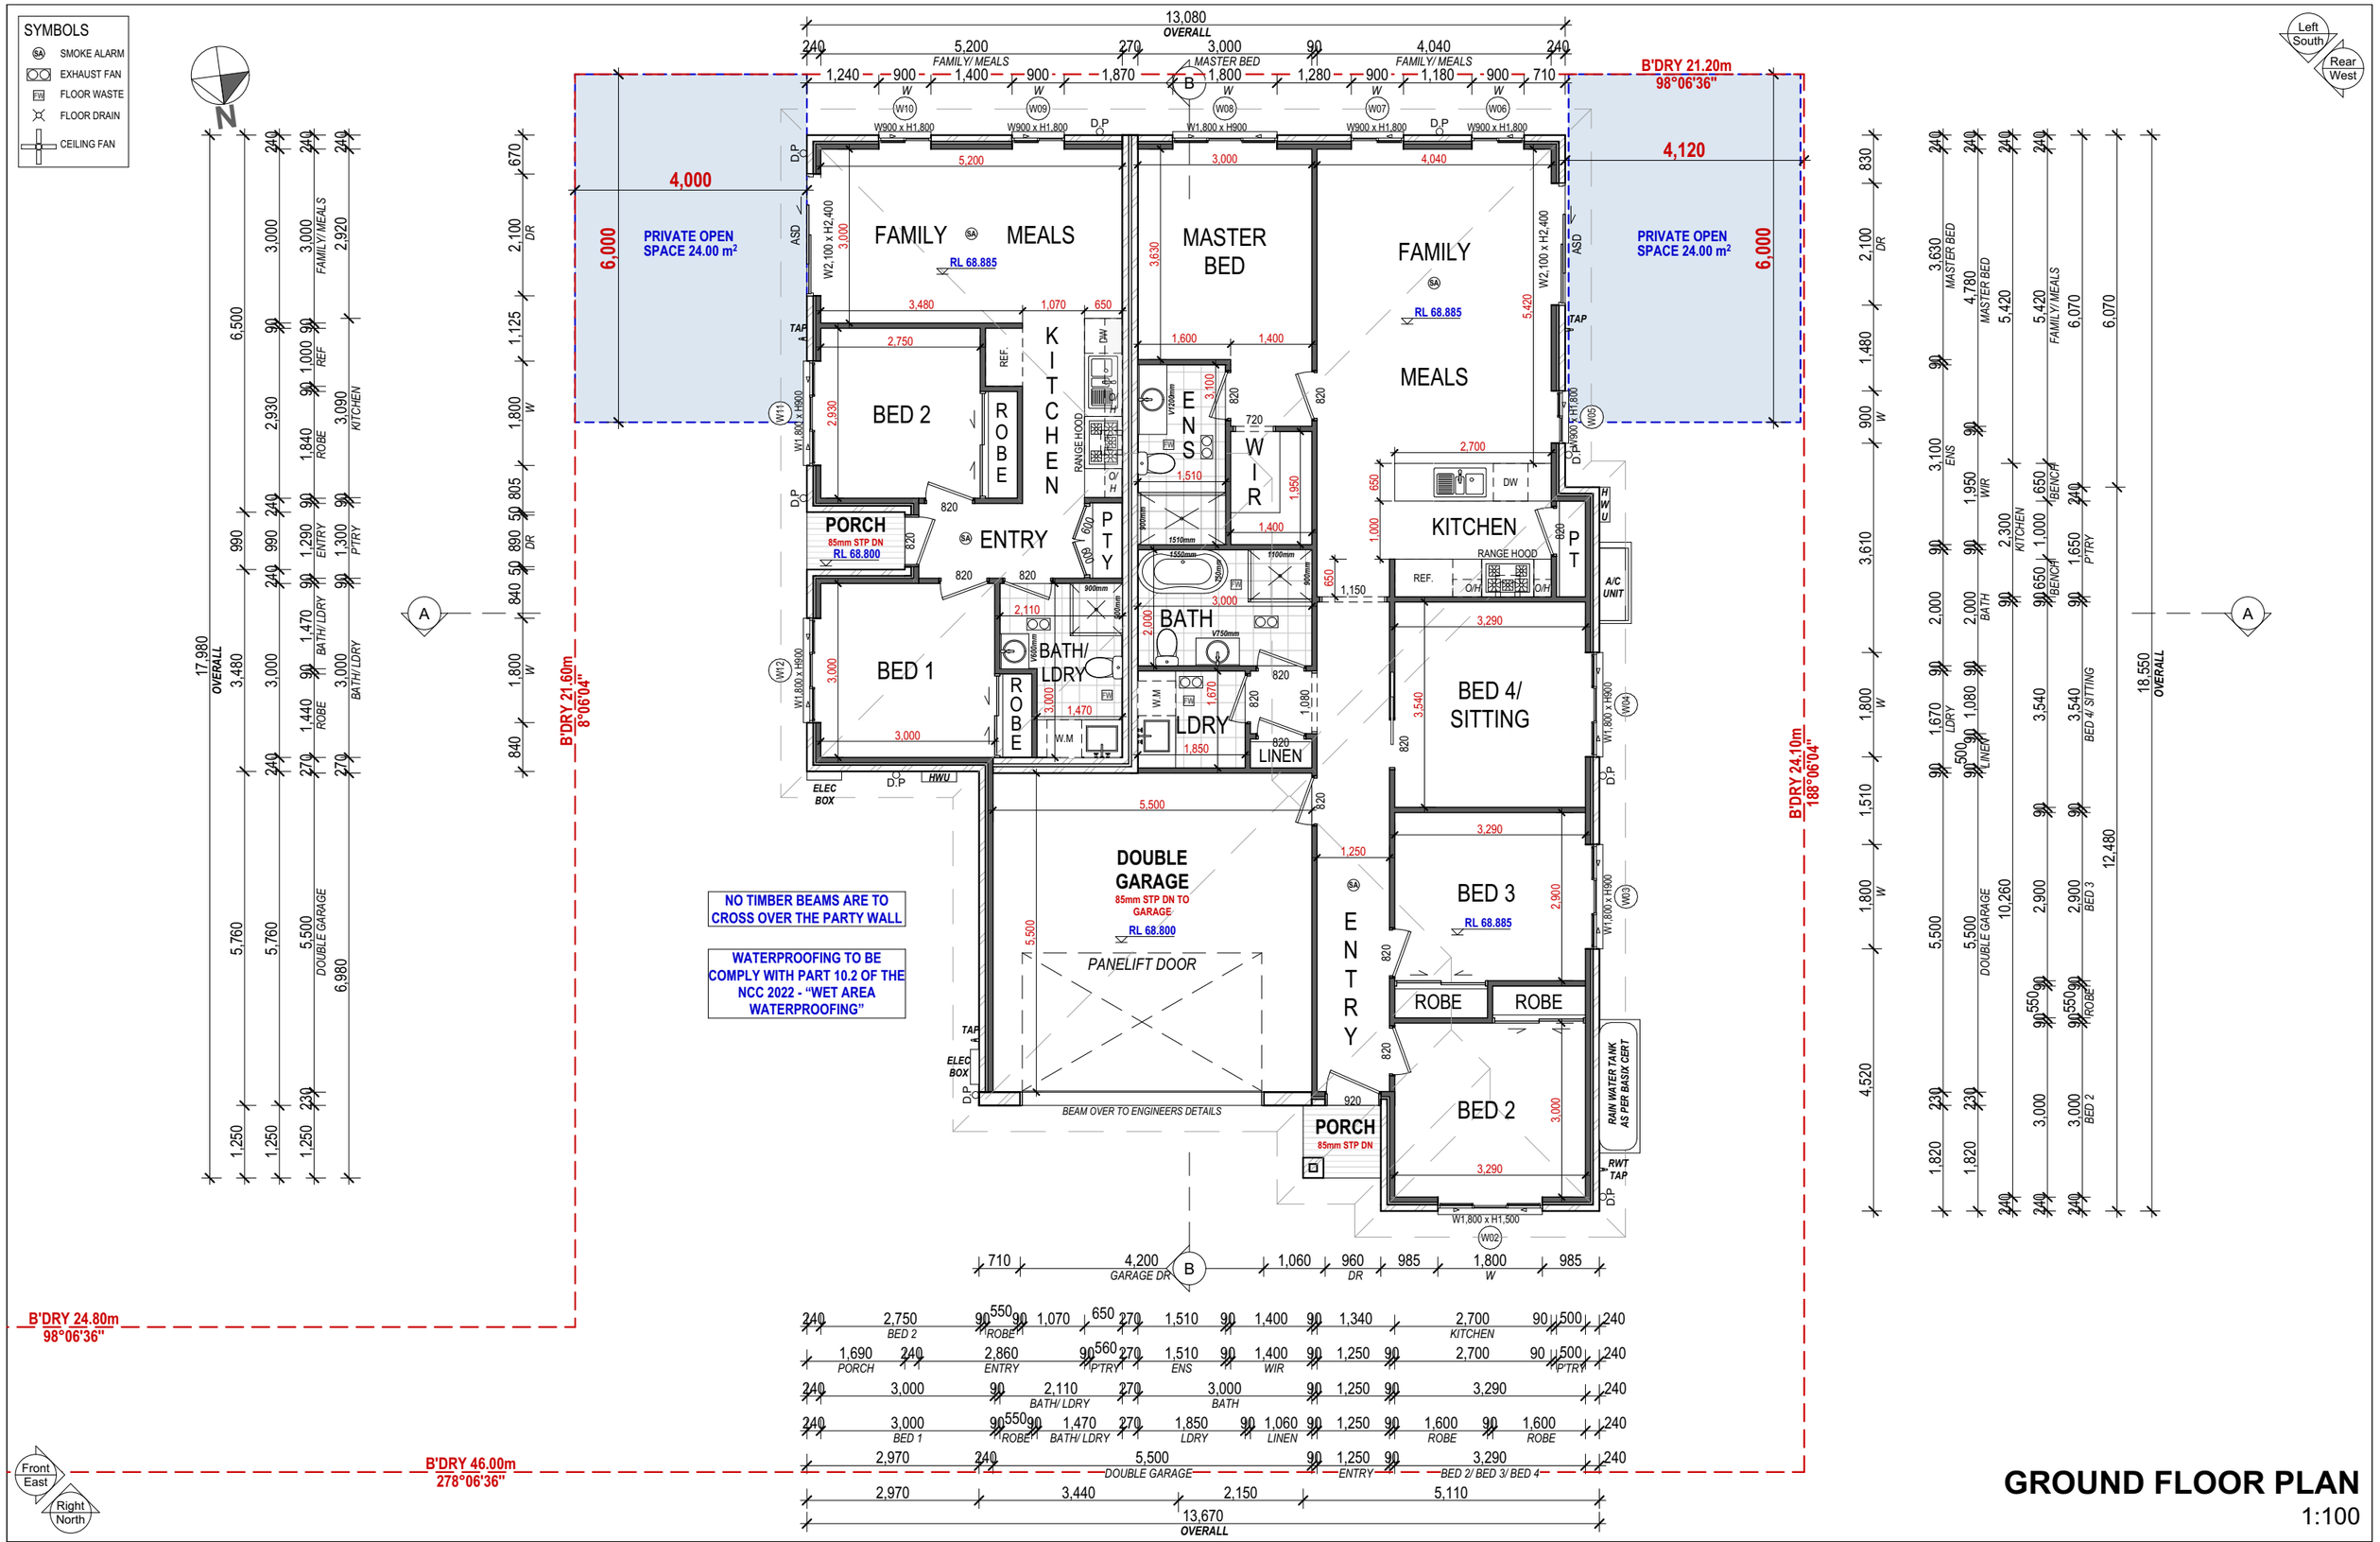

GROUND FLOOR PLAN

1:100

LETSWORK™

LETSWORK Pty Ltd takes no responsibility for any verbal discussions or instructions regarding the change of drawings. Any changes and special inclusions must be documented in writing. Ensuring the layout and special inclusions are correct, is the responsibility of the owner(s). Note: All dimensions shown are in millimitres, all dimensions shown are from frame to frame. Do not scale.

© Copyright LETSWORK Pty Ltd
This drawing is protected by copyright. All rights are reserved. Unless permitted under the Copyright Act 1968, no part of this drawing may in any form or by any means be reproduced, published, broadcast or transmitted without the prior written permission of the copyright owner.

Notes: If the Status of drawing is not signed off For Construction it may be subject to change, alteration or amendment at the discretion of LETSWORK Pty Ltd. If so, LETSWORK is not liable for any loss, damage, harm, or injury whether special, consequential, direct or indirect, suffered by you or any other person as a result of your use of this drawing for construction purposes. Figured dimensions take preference to scale readings. Verify all dimensions on site. Report any discrepancies to the designer for decision before proceeding with the work.

Survey Notes: All dimensions are to be checked and verified by the builder on site before the commencement of any work, all dimensions and levels are the subject to final survey and set-out. Services shown have been derived from visual evidence apparent at the time of survey. The relevant service, authority shall be contacted to verify the existance and position of all services prior to the commencement of any construction or excavation.

CLIENT	SITE ADDRESS	DATE	COUNCIL	PAGE No.
LETSWORK		29/07/2024	DP NO. / LODGEMENT DA	05 of 15
SIGNATURE: / DATE:	SUBURB	PROJECT NO. MRZ - 24 - 816	PAGE TITLE: GROUND FLOOR PLAN	

I ACCEPT AND APPROVE CURRENT PLANS AND ALL DOCUMENTATION PROVIDED TO ME BY THE COMPANY