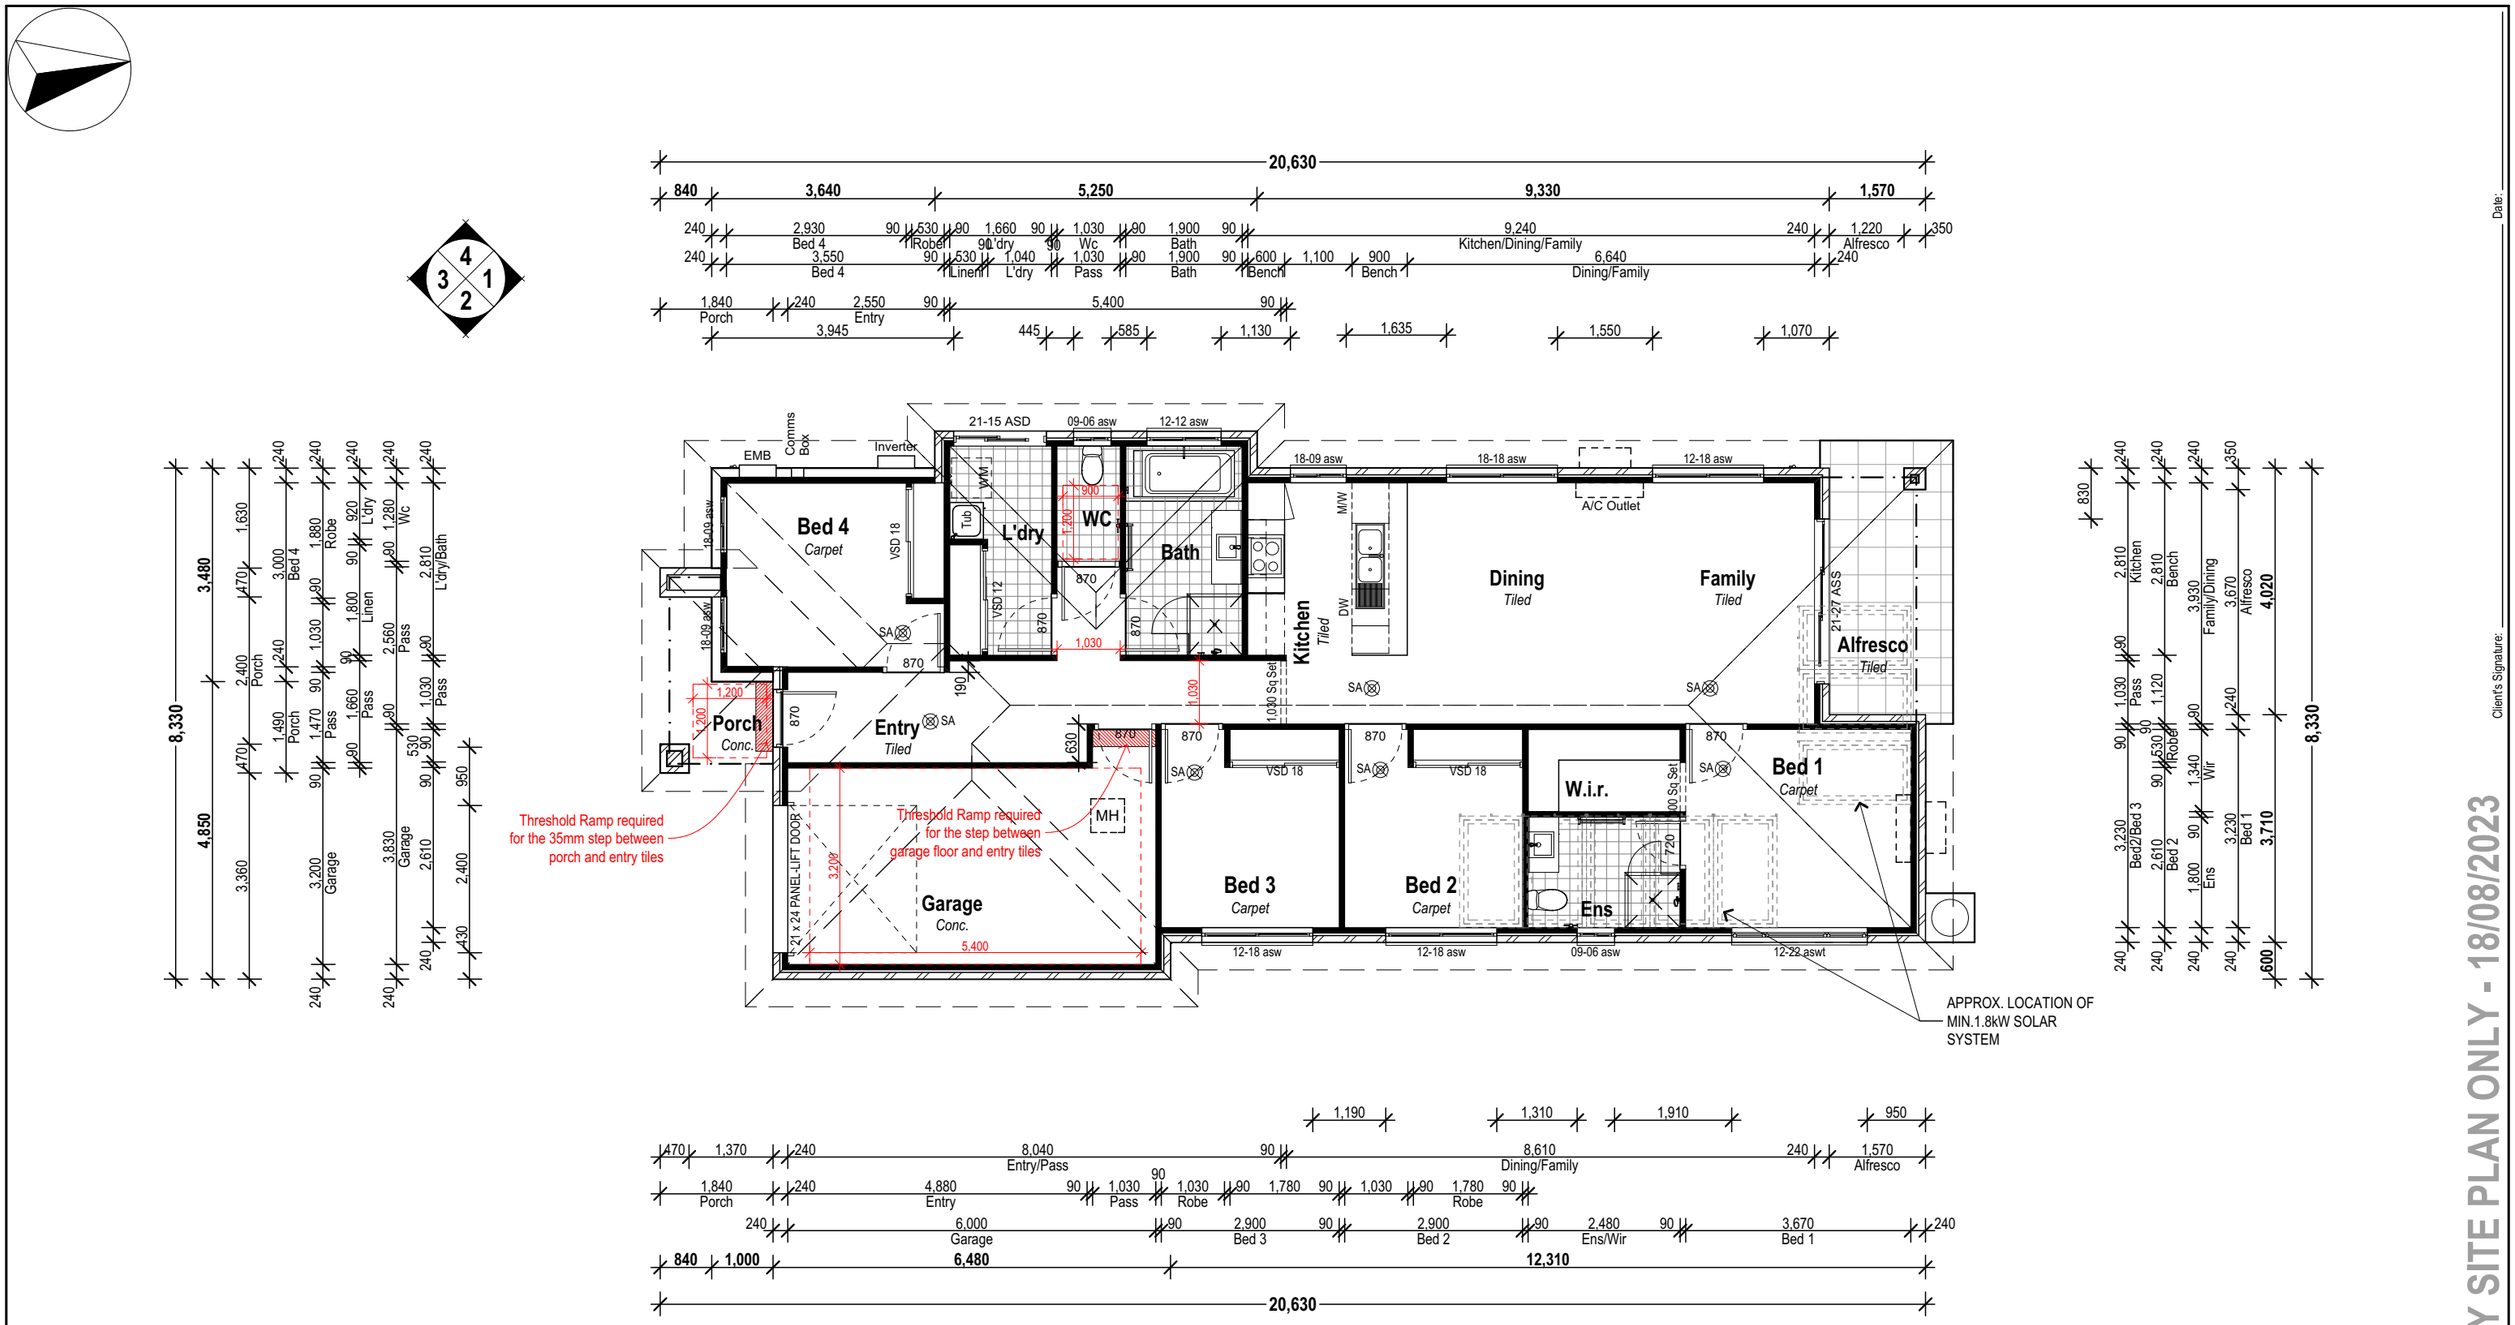

Floor Areas	
Living	127.3
Garage	22.2
Alfresco	9.2
Porch	5.2
	163.9 m²

PRELIMINARY SITE PLAN ONLY - 18/08/2023

Client's Signature:

Date:

All Content Copyrighted:-

Product:
Riviera
Plantation Facade
Garage to Right

Site Address:

SALES - Floor Plan

Plot Date:	Drawn:	Rev:
18/08/2023	K.T.	A
Scale: 1:100, 1:200		
Sheet:	Job No:	