A1

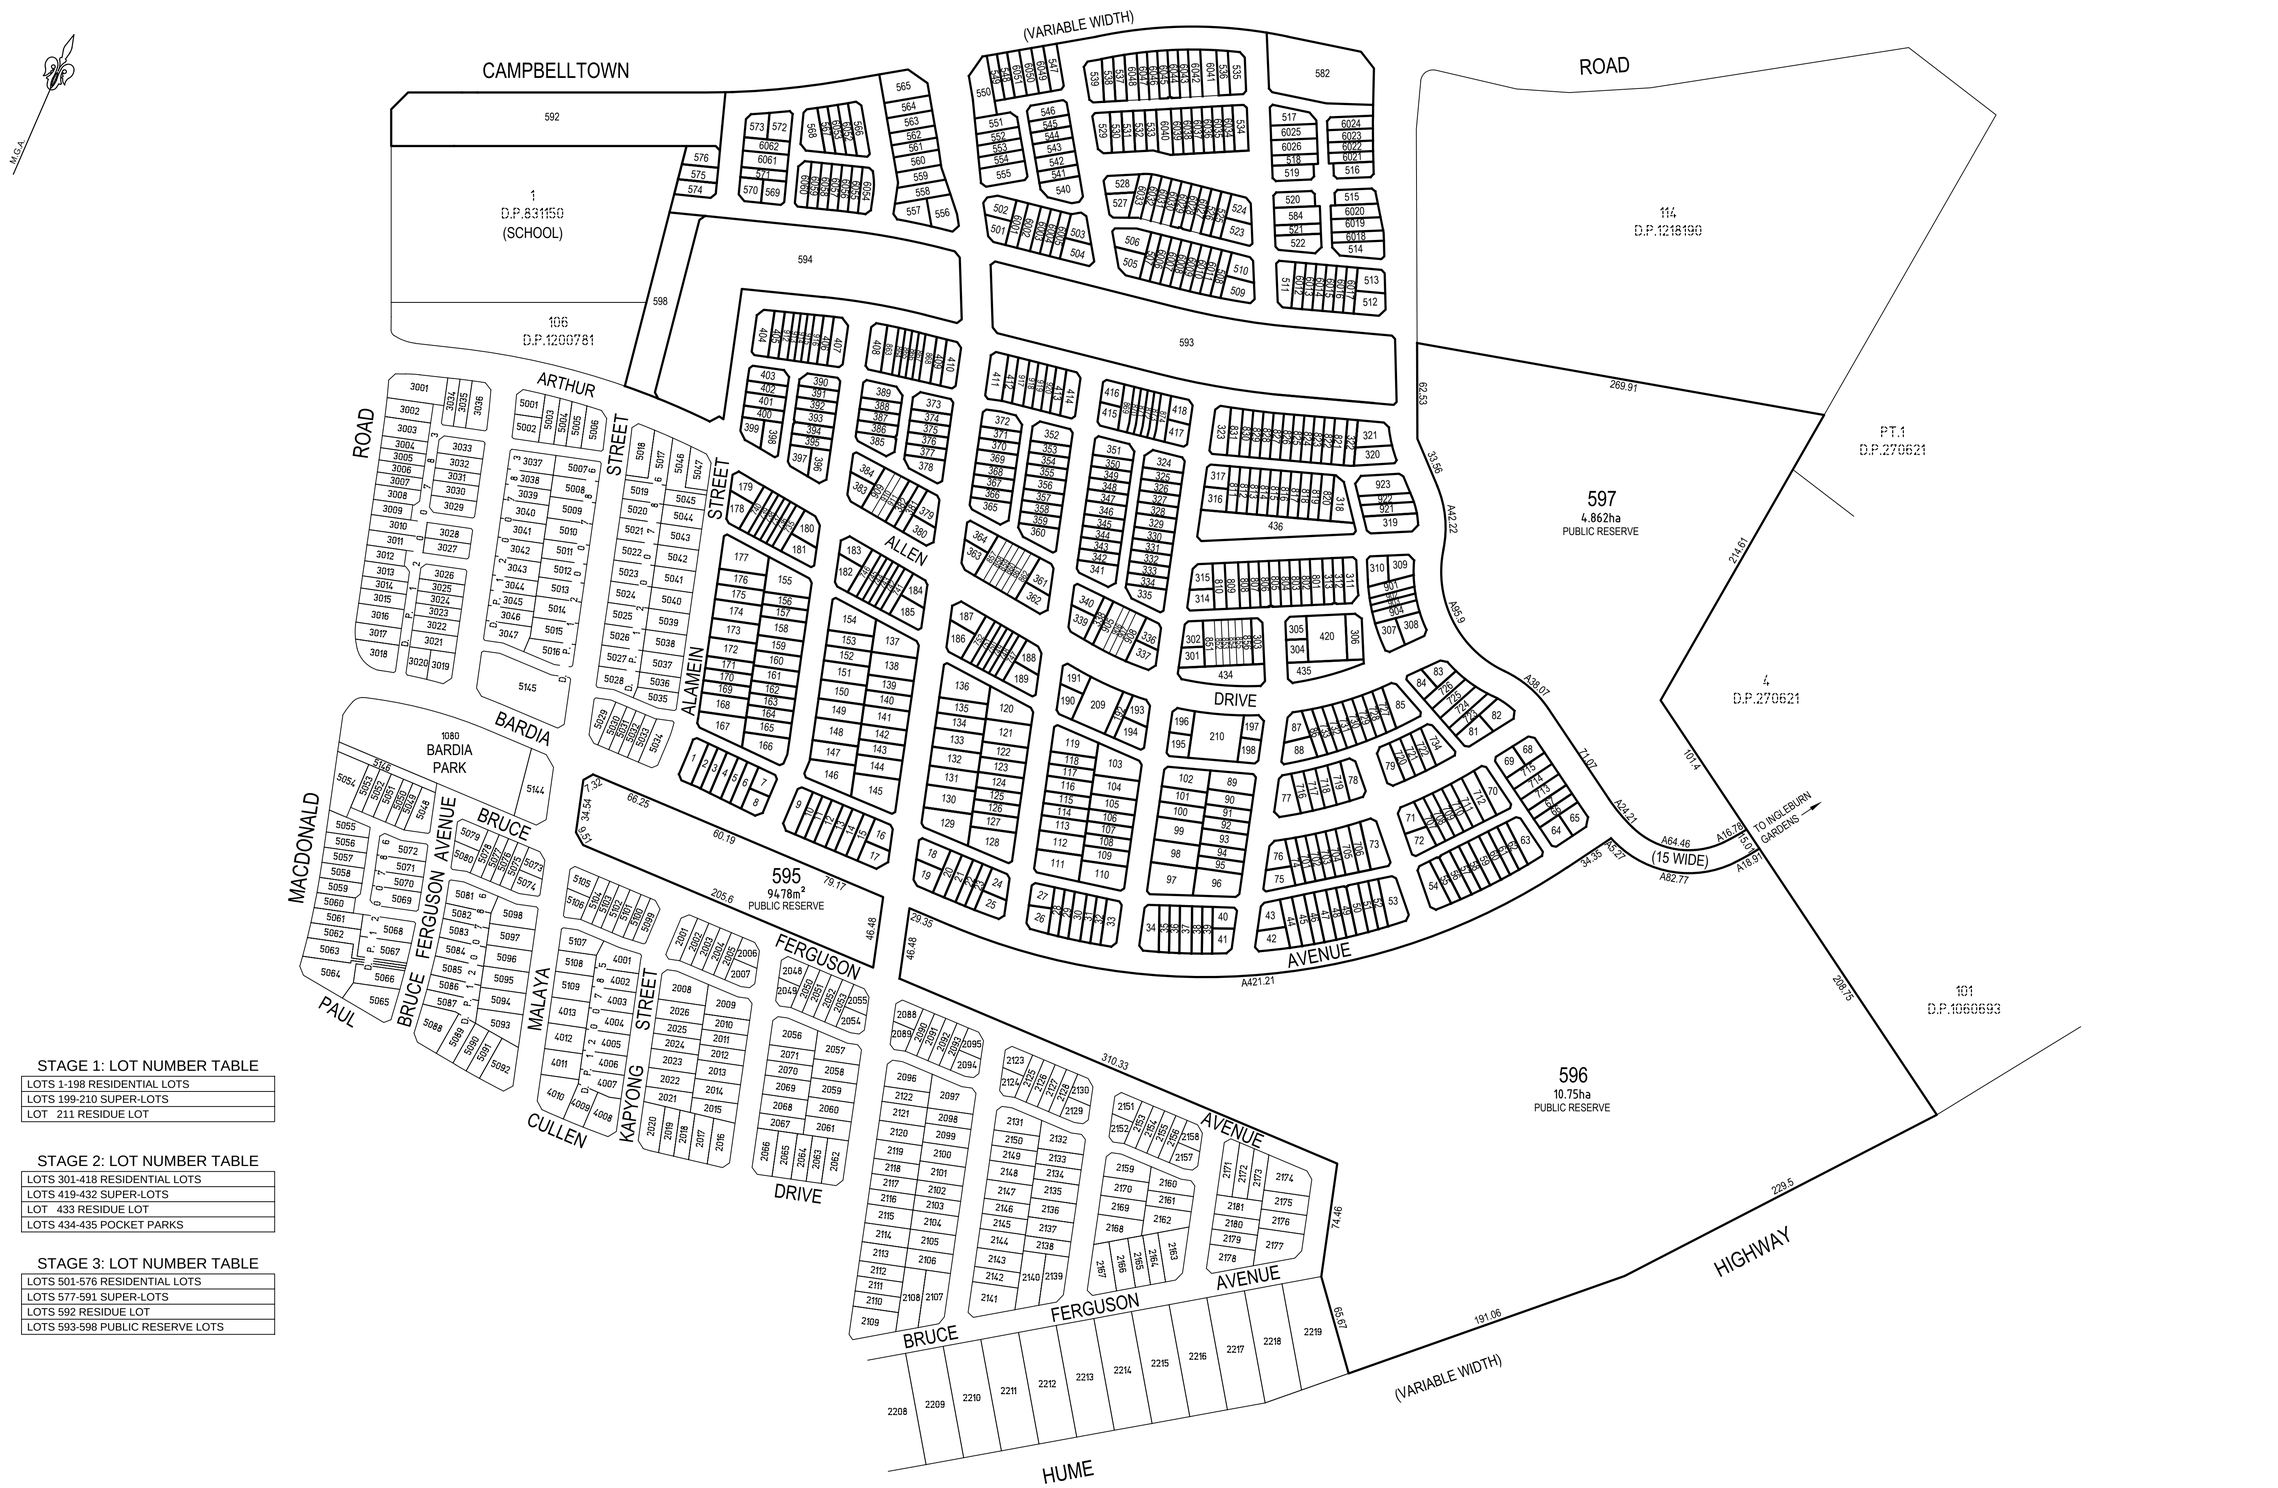

STAGE 1: LOT NUMBER TABLE

LOTS 1-198 RESIDENTIAL LOTS
LOTS 199-210 SUPER-LOTS
LOT 211 RESIDUE LOT

STAGE 2: LOT NUMBER TABLE

LOTS 301-418 RESIDENTIAL LOTS
LOTS 419-432 SUPER-LOTS
LOT 433 RESIDUE LOT
LOTS 434-435 POCKET PARKS

STAGE 3: LOT NUMBER TABLE

LOTS 501-576 RESIDENTIAL LOTS
LOTS 577-591 SUPER-LOTS
LOT 592 RESIDUE LOT
LOTS 593-598 PUBLIC RESERVE LOTS

50 40 30 20 10 0 50 100

1:2000 @ A1

AMEND. No.: 02 DATE: 04/12/2017 DETAILS: LOT NUMBERS AMENDED

AMEND. No.: 01 DATE: 31/03/2017 DETAILS: BOUNDARIES AND LOT NUMBERS AMENDED

DIAL 1100 BEFORE YOU DIG

Project:

STAGING PLAN

PLAN OF PROPOSED SUBDIVSION OF LOTS 2183 & 2184 IN A PLAN OF SUBDIVISION OF LOTS 115 D.P.1218190, 113 D.P.1218190, 111 D.P.1200781 AND LOT 5147 IN A PLAN OF SUBDIVISION OF LOT 105 D.P.1200781 BARDIA AVENUE & MACDONALD ROAD, BARDIA

VLOS_PLANS\15P3A01\05\STAGING - A1.DGN07:05[DWG - SHT:1 OF 6 - K.S. - A.K. - DATE PRINTED: 24/05/2018 10:14:31 PM]