PLAN FORM 2 (A2)

WARNING: CREASING OR FOLDING WILL LEAD TO REJECTION

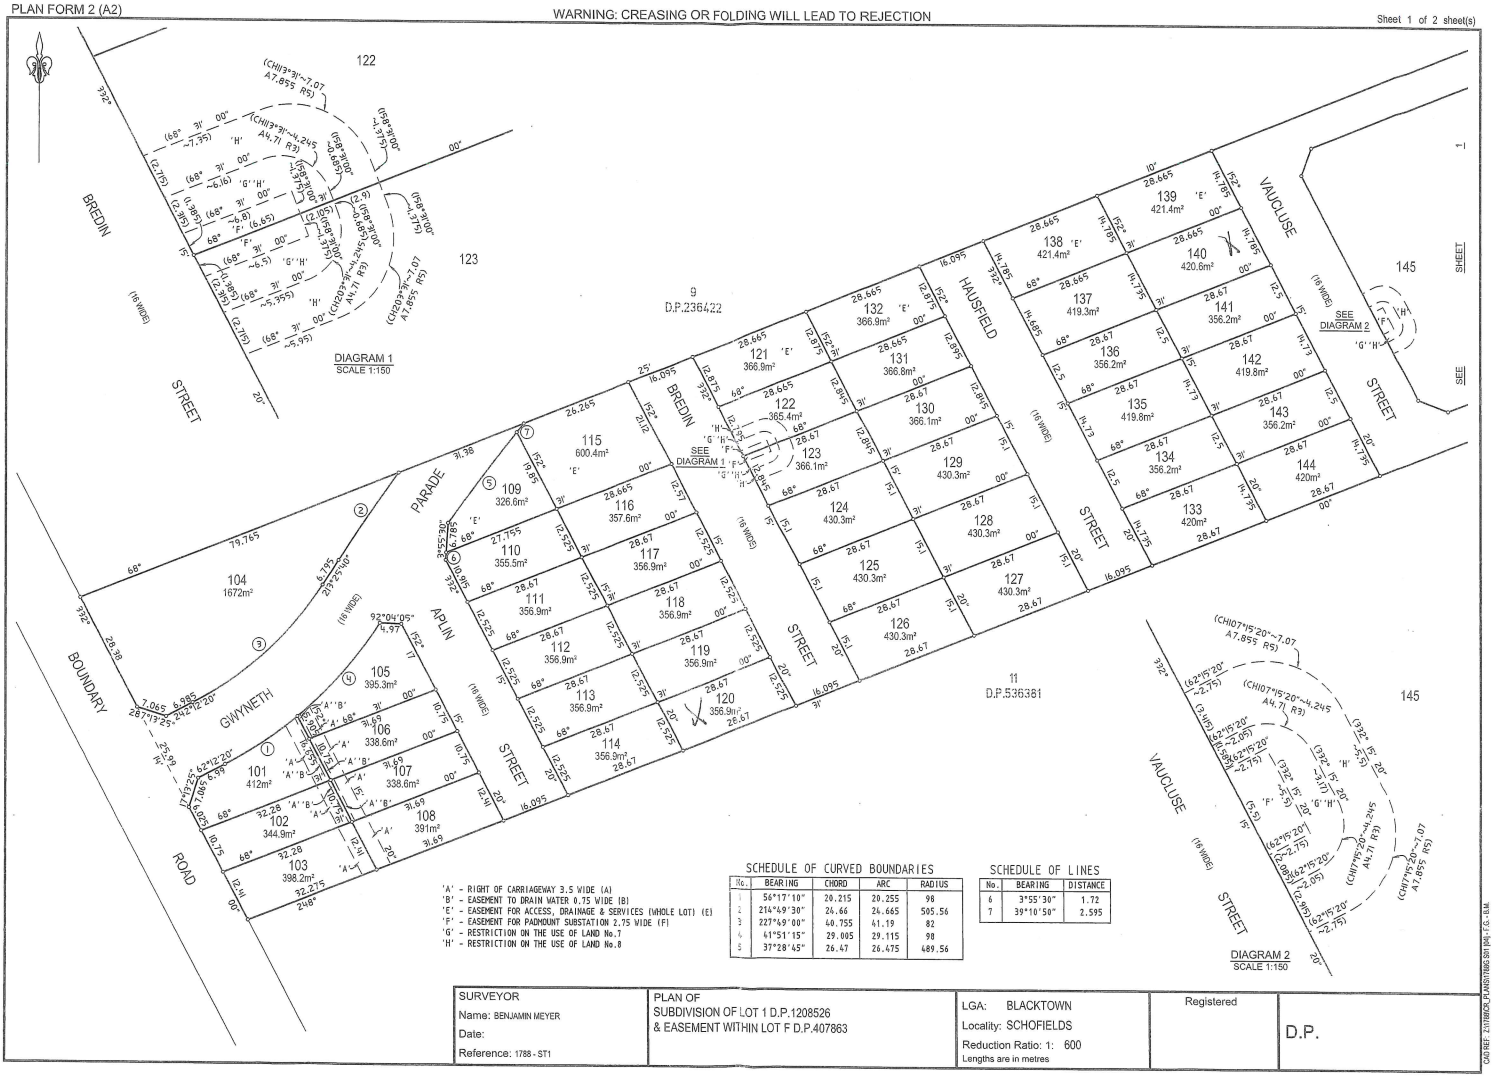

'A' - RIGHT OF CARRIAGEWAY 3.5 WIDE (A)
'B' - EASEMENT TO DRAIN WATER 0.75 WIDE (B)
'E' - EASEMENT FOR ACCESS, DRAINAGE & SERVICES (WHOLE LOT) (E)
'F' - EASEMENT FOR PADMOUNT SUBSTATION 2.75 WIDE (F)
'G' - RESTRICTION ON THE USE OF LAND No.7
'H' - RESTRICTION ON THE USE OF LAND No.8

SCHEDULE OF CURVED BOUNDARIES

No.	BEARING	CHORD	ARC	RADIUS
1	56°17'10"	20.215	20.255	98
2	214°49'30"	24.66	24.665	505.56
3	227°49'00"	40.755	41.19	82
4	41°51'15"	29.005	29.115	98
5	37°28'45"	26.47	26.475	489.56

SCHEDULE OF LINES

No.	BEARING	DISTANCE
6	3°55'30"	1.72
7	39°10'50"	2.595

SURVEYOR	PLAN OF	LGA: BLACKTOWN	Registered	
Name: BENJAMIN MEYER	SUBDIVISION OF LOT 1 D.P.1208526	Locality: SCHOFIELDS		D.P.
Date:	& EASEMENT WITHIN LOT F D.P.407863	Reduction Ratio: 1: 600		
Reference: 1788 - ST1		Lengths are in metres		

CAD REF: Z:\1788\CR_PLANS\1788G S01 [94] - F.G. - B.M.