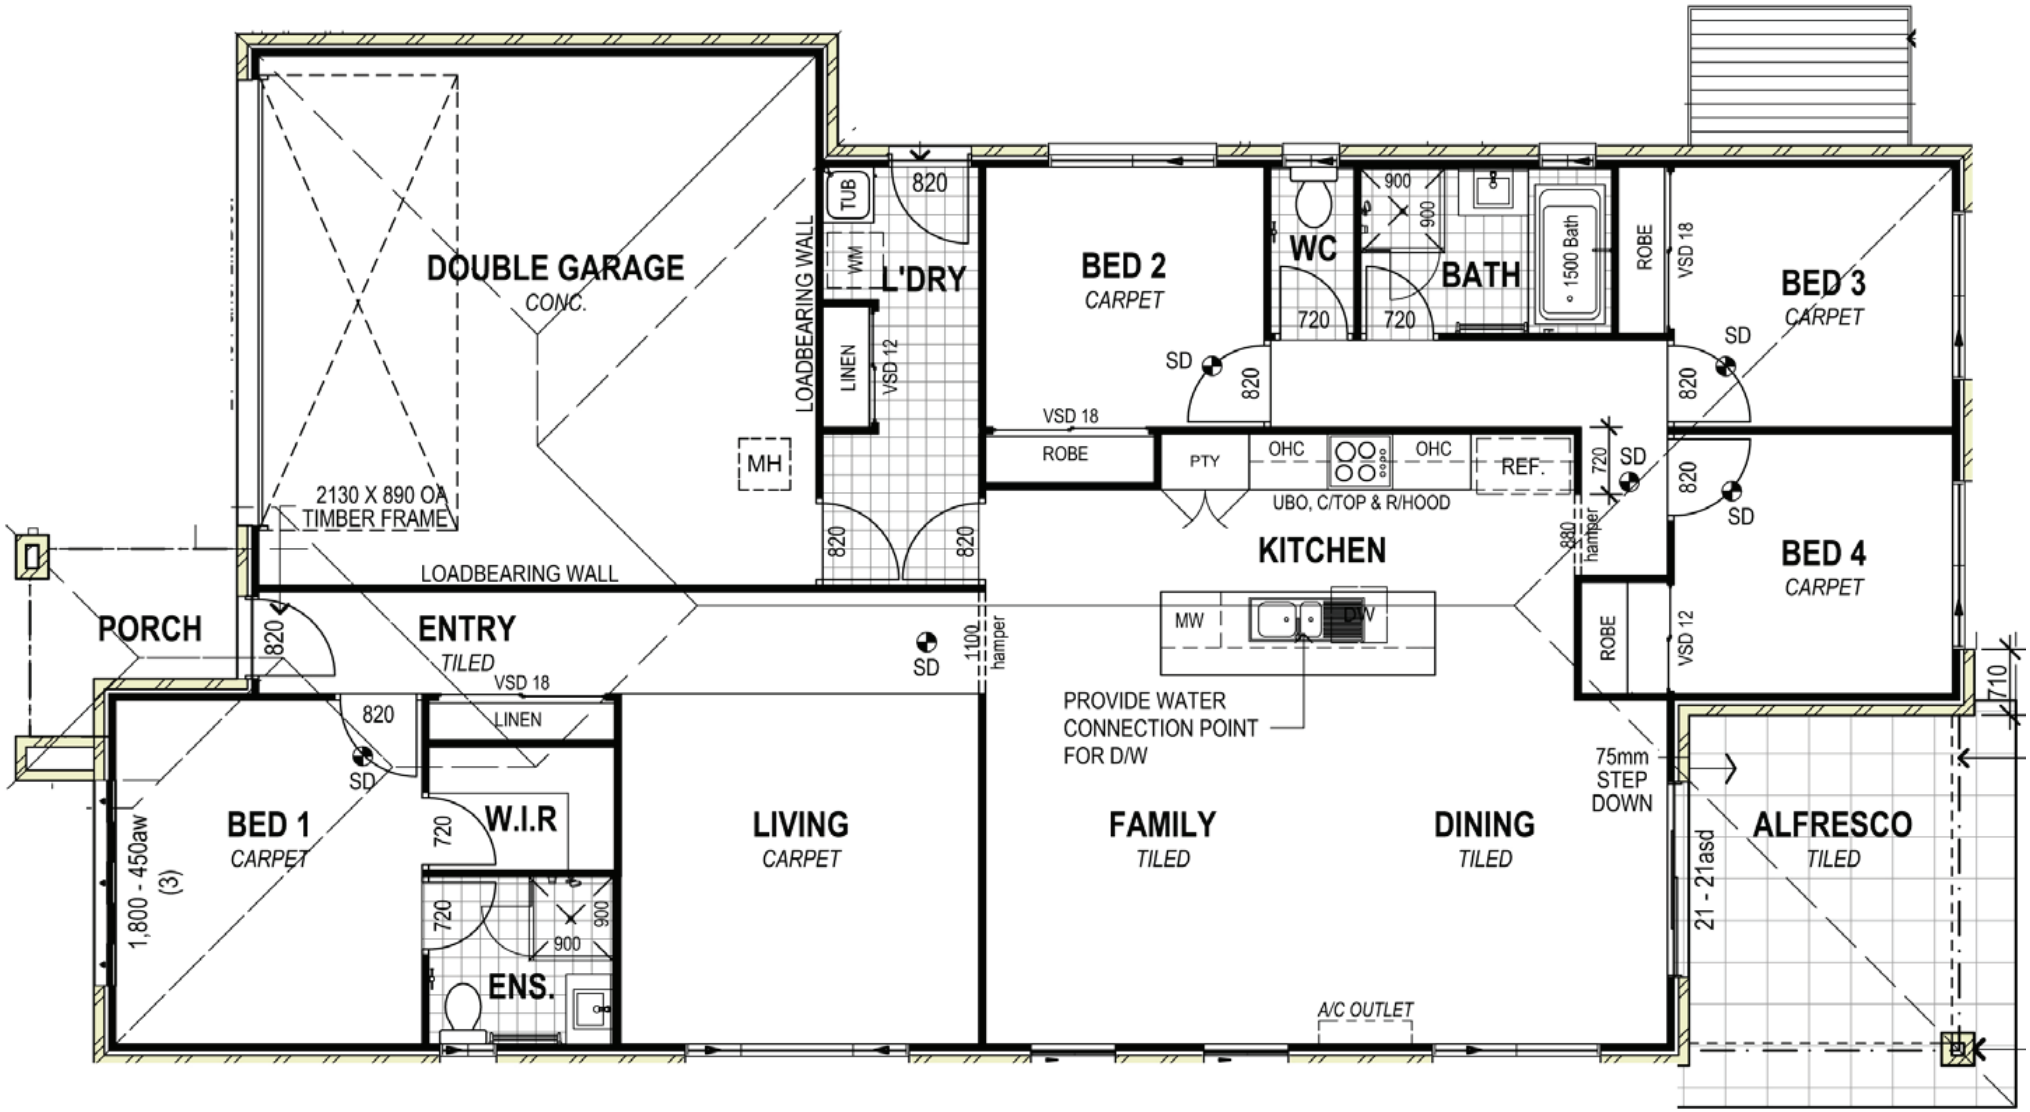
DOUBLE GARAGE
CONC.
2130 X 890 OA
TIMBER FRAME
LOADBEARING WALL
MH
TUB
WM
L'DRY
820
LINEN
VSD 12
LOADBEARING WALL
820
820
BED 2
CARPET
SD
820
VSD 18
ROBE
WC
720
900
900
BATH
720
1500 Bath
ROBE
VSD 18
BED 3
CARPET
SD
820
PTY
OHC
OHC
REF.
UBO, C/TOP & R/HOOD
KITCHEN
720
SD
820
880
hamper
BED 4
CARPET
SD
ROBE
VSD 12
710
PORCH
820
ENTRY
TILED
VSD 18
SD
1100
hamper
MW
DW
PROVIDE WATER
CONNECTION POINT
FOR D/W
75mm
STEP
DOWN
820
LINEN
SD
BED 1
CARPET
1,800 - 450aw
(3)
720
W.I.R
720
900
900
ENS.
LIVING
CARPET
FAMILY
TILED
DINING
TILED
21 - 21asd
ALFRESCO
TILED
A/C OUTLET