


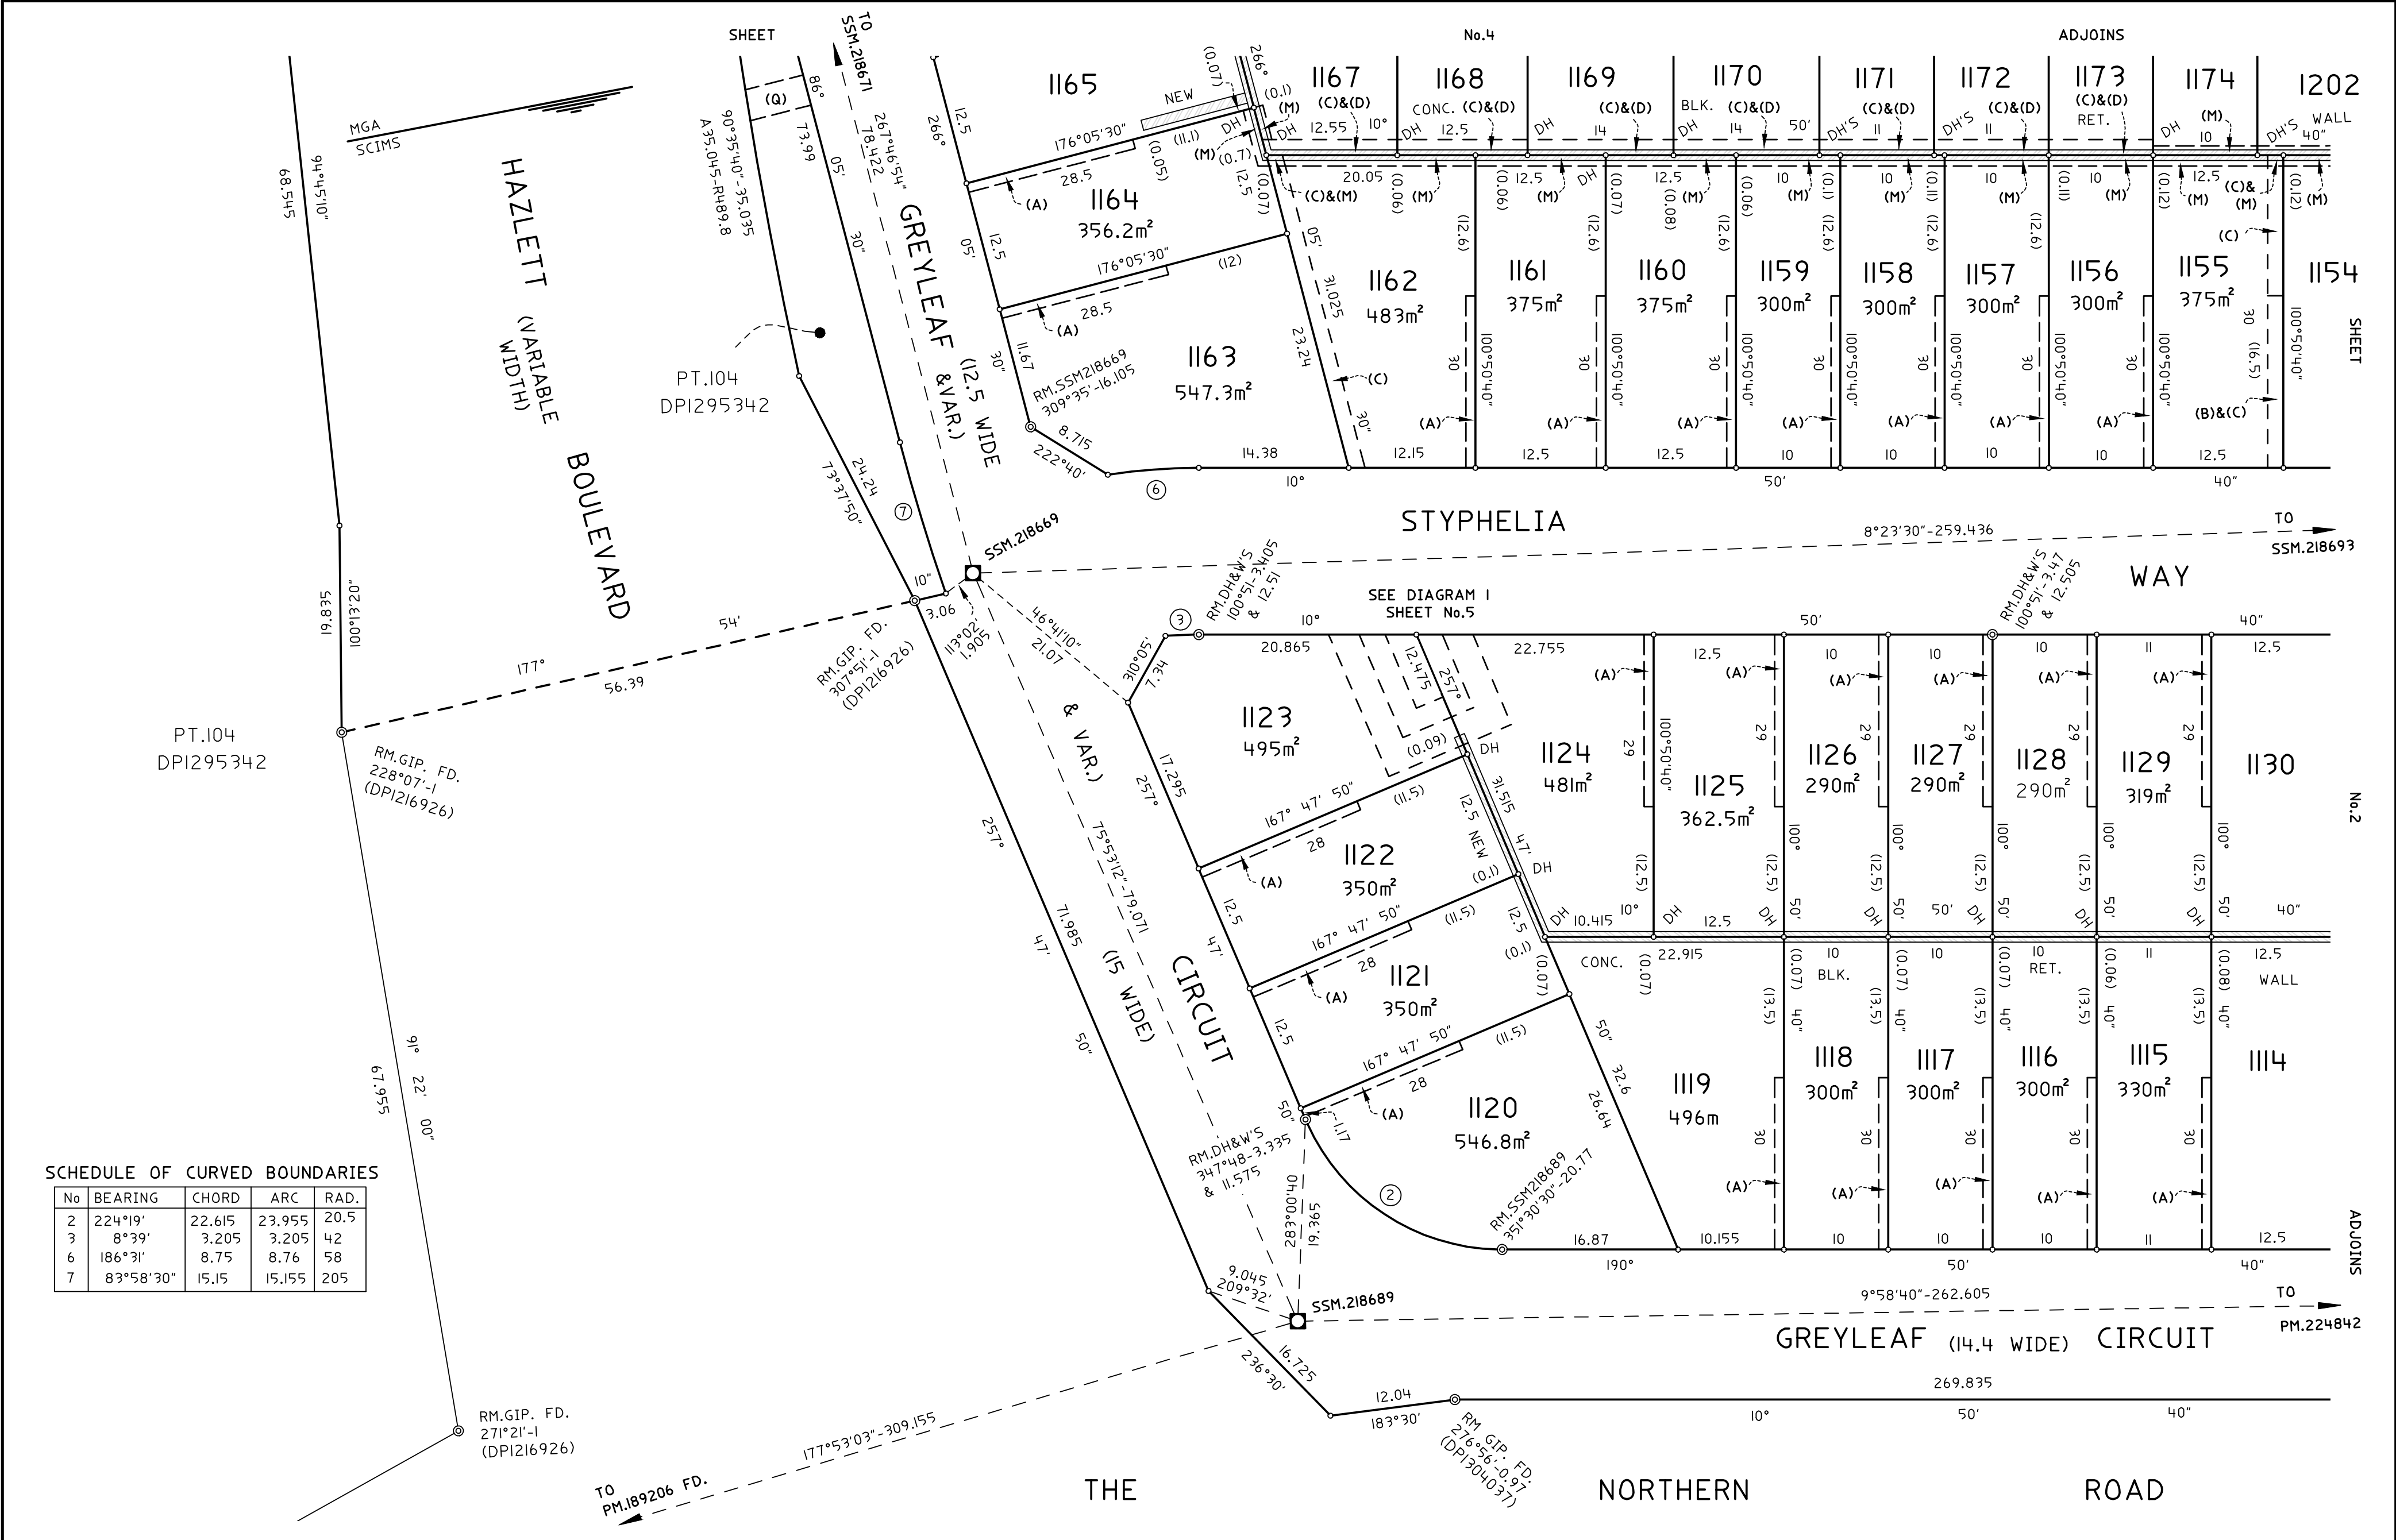

SCHEDULE OF CURVED BOUNDARIES

No	BEARING	CHORD	ARC	RAD.
2	224°19'	22.615	23.955	20.5
3	8°39'	3.205	3.205	42
6	186°31'	8.75	8.76	58
7	83°58'30"	15.15	15.155	205


- (A) EASEMENT FOR SUPPORT & MAINTENANCE 0.9 WIDE(NO.1)
(B) EASEMENT FOR SUPPORT & MAINTENANCE 1.5 WIDE(NO.2)
(C) EASEMENT TO DRAIN WATER 1.5 WIDE
(D) EASEMENT FOR SUPPORT & MAINTENANCE 1.5 WIDE(NO.4)
(M) EASEMENT FOR SUPPORT & MAINTENANCE 0.9 WIDE(NO.9)
(Q) EASEMENT FOR UNDERGROUND CABLES 3 WIDE

SURVEYOR: Name: Vincent J Kennedy Date: 19 September 2025 Reference: 5421-ST1	PLAN OF SUBDIVISION OF LOTS 101 AND 108 IN DP1298342 AND EASEMENTS WITHIN LOTS 102, 104, 105 & 106 IN DP1298342.	LGA: CAMDEN Locality: BRINGELLY Reduction Ratio: 1:400 Lengths are in metres	Registered 24/11/2025	DP1298371
---	---	--	-------------------------------------	------------------



(A) EASEMENT FOR SUPPORT & MAINTENANCE 0.9 WIDE(NO.1)
(C) EASEMENT TO DRAIN WATER 1.5 WIDE
(D) EASEMENT FOR SUPPORT & MAINTENANCE 1.5 WIDE(NO.4)
(G) EASEMENT FOR PADMOUNT SUBSTATION 5.25 WIDE
(H) RESTRICTION ON THE USE OF LAND(NO.7)
(J) RESTRICTION ON THE USE OF LAND(NO.8)
(M) EASEMENT FOR SUPPORT & MAINTENANCE 0.9 WIDE(NO.9)
(Q) EASEMENT FOR UNDERGROUND CABLES 3 WIDE
(Z) BENEFITED BY EASEMENT TO DRAIN WATER 1.5 WIDE (C)

SURVEYOR: Name: Vincent J Kennedy Date: 19 September 2025 Reference: 5421-ST1	PLAN OF SUBDIVISION OF LOTS 101 AND 108 IN DP1298342 AND EASEMENTS WITHIN LOTS 102, 104, 105 & 106 IN DP1298342.	LGA: CAMDEN Locality: BRINGELLY Reduction Ratio: 1:400 Lengths are in metres	Registered 24/11/2025	DP1298371
--	--	---	--------------------------	-----------

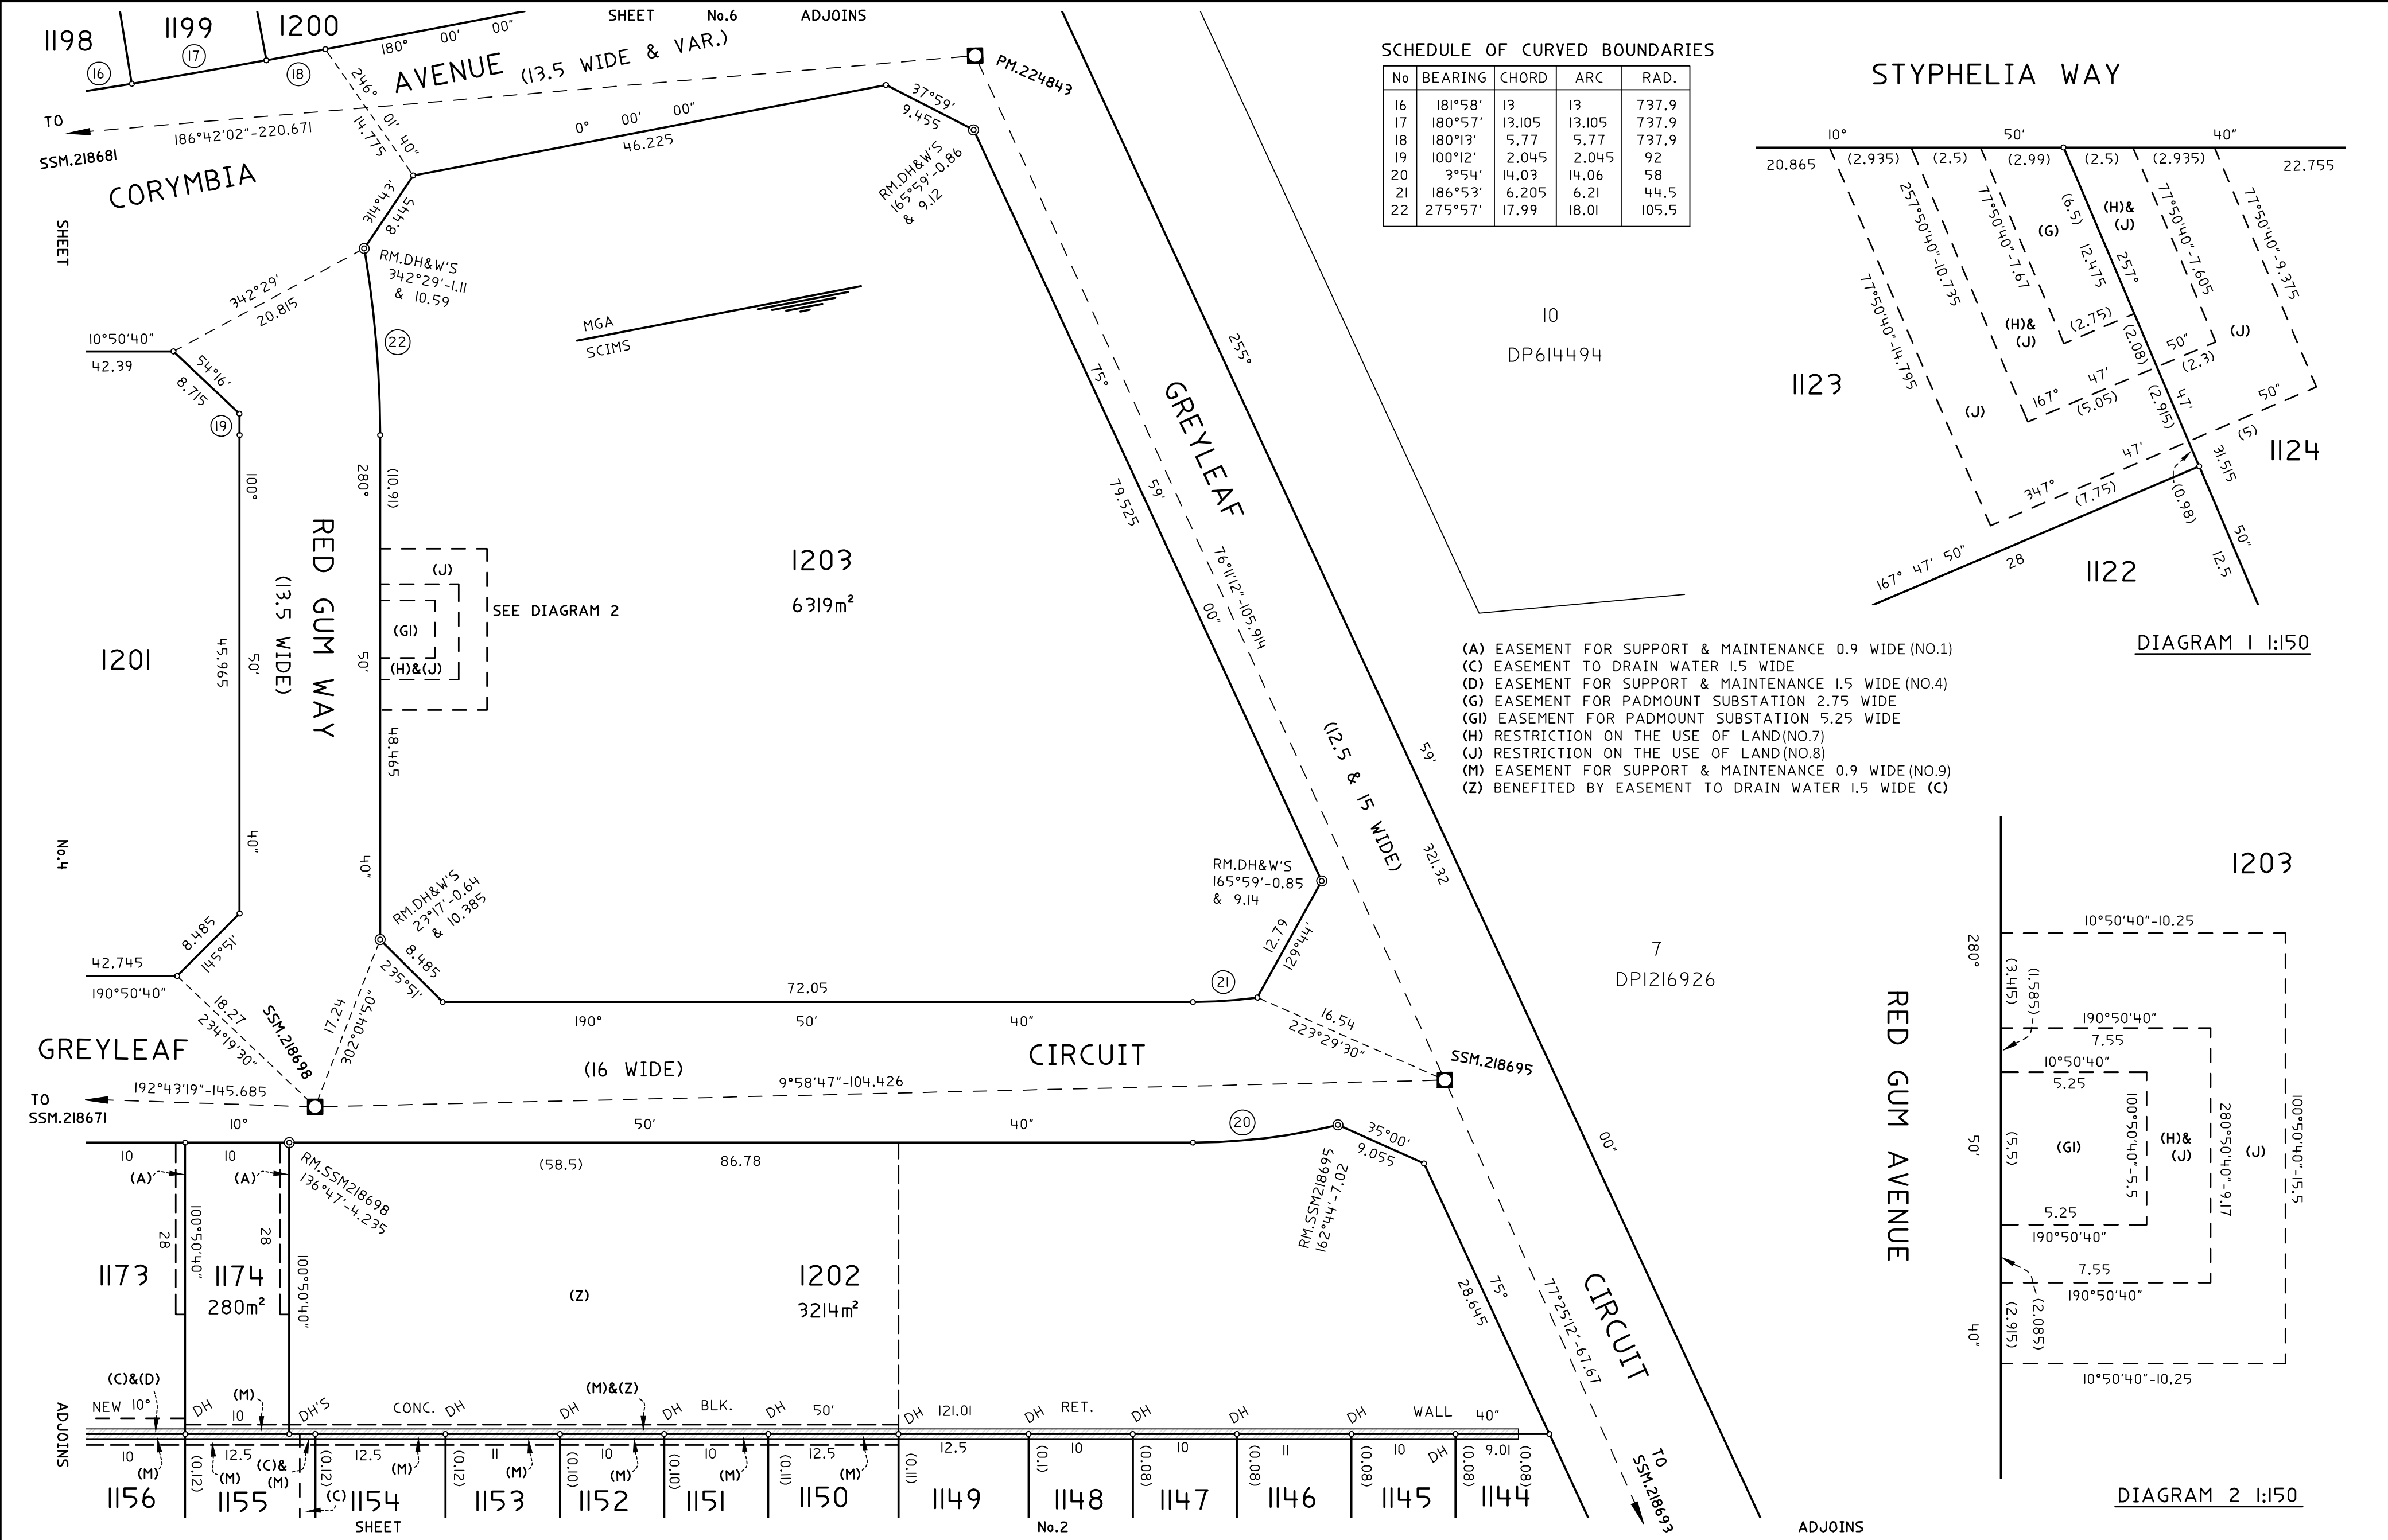

SURVEYOR: Name: Vincent J Kennedy Date: 19 September 2025 Reference: 5421-ST1	PLAN OF SUBDIVISION OF LOTS 101 AND 108 IN DP1298342 AND EASEMENTS WITHIN LOTS 102, 104, 105 & 106 IN DP1298342.	LGA: CAMDEN Locality: BRINGELLY Reduction Ratio: 1:400 Lengths are in metres	Registered 24/11/2025	DP1298371
--	---	---	--------------------------------------	----------------------

COORDINATE SCHEDULE						
MARK	MGA COORDINATES		CL.	PU	METHOD	STATE
	EASTING	NORTHING				
PM.189206	290 999.942	6 239 857.128	B	0.02	SCIMS	FOUND
PM.189230	2911 08.883	6 240 426.356	B	0.02	SCIMS	FOUND
PM.189231	291 150.783	6 240 769.266	B	0.02	SCIMS	FOUND
PM.224842	291 034.039	6 240 424.775	D		CAD. TRAV	PLACED
PM.224843	290 780.819	6 240 363.488	D		CAD. TRAV	PLACED
SSM.218669	290 911.855	6 240 146.857	D		CAD. TRAV	PLACED
SSM.218671	290 833.492	6 240 143.821	D		CAD. TRAV	PLACED
SSM.218681	290 755.072	6 240 144.324	D		CAD. TRAV	PLACED
SSM.218689	290 988.539	6 240 166.141	D		CAD. TRAV	PLACED
SSM.218693	290 949.715	6 240 403.515	D		CAD. TRAV	PLACED
SSM.218695	290 883.670	6 240 388.776	D		CAD. TRAV	PLACED
SSM.218698	290 865.573	6 240 285.930	D		CAD. TRAV	PLACED

DATE OF SCIMS COORDINATES 14/8/2025 MGA ZONE 56 MGA DATUM GDA2020
COMBINED SCALE FACTOR = 1.000123

- (A) EASEMENT FOR SUPPORT & MAINTENANCE 0.9 WIDE (NO.1)
(B) EASEMENT FOR SUPPORT & MAINTENANCE 1.5 WIDE (NO.2)
(C) EASEMENT TO DRAIN WATER 1.5 WIDE
(M) EASEMENT FOR SUPPORT & MAINTENANCE 0.9 WIDE (NO.9)
(MI) EASEMENT FOR SUPPORT & MAINTENANCE 1.5 WIDE (NO.10)
(M2) EASEMENT FOR SUPPORT & MAINTENANCE 1.5 WIDE (NO.11)
(P) RIGHT OF ACCESS-WHOLE OF LOT (DPI298342)

(X)&(Y) BENEFITED BY EASEMENT FOR SUPPORT & MAINTENANCE 0.9 WIDE (M)
(Z) BENEFITED BY EASEMENT TO DRAIN WATER 1.5 WIDE (C)

SCHEDULE OF CURVED BOUNDARIES

No	BEARING	CHORD	ARC	RAD.
8	189°40'	3.12	3.12	737.9
9	189°02'	13	13	737.9
10	188°01'	13	13	737.9
11	187°01'	13.095	13.095	737.9
12	186°00'	12.965	12.965	737.9
13	185°00'	12.935	12.935	737.9
14	183°59'	13	13	737.9
15	182°59'	13	13	737.9
16	181°58'	13	13	737.9
17	180°57'	13.105	13.105	737.9
18	180°13'	5.77	5.77	737.9
19	100°12'	2.045	2.045	92
22	275°57'	17.99	18.01	105.5
23	0°41'	12.5	12.5	681.5
24	359°59'	1.745	1.745	681.5

SURVEYOR:
Name: Vincent J Kennedy

Date: 19 September 2025

Reference: 5421-ST1

PLAN OF SUBDIVISION OF LOTS 101 AND 108 IN
DP1298342 AND EASEMENTS WITHIN LOTS 102, 104, 105
& 106 IN DP1298342.

LGA: CAMDEN
Locality: BRINGELLY
Reduction Ratio: 1:400
Lengths are in metres

Registered
24/11/2025

DP1298371