NB:- EXTERNAL WALLS 240/90mm
INTERNAL WALLS 70mm
NB:- CEILING 2740 U.N.O.

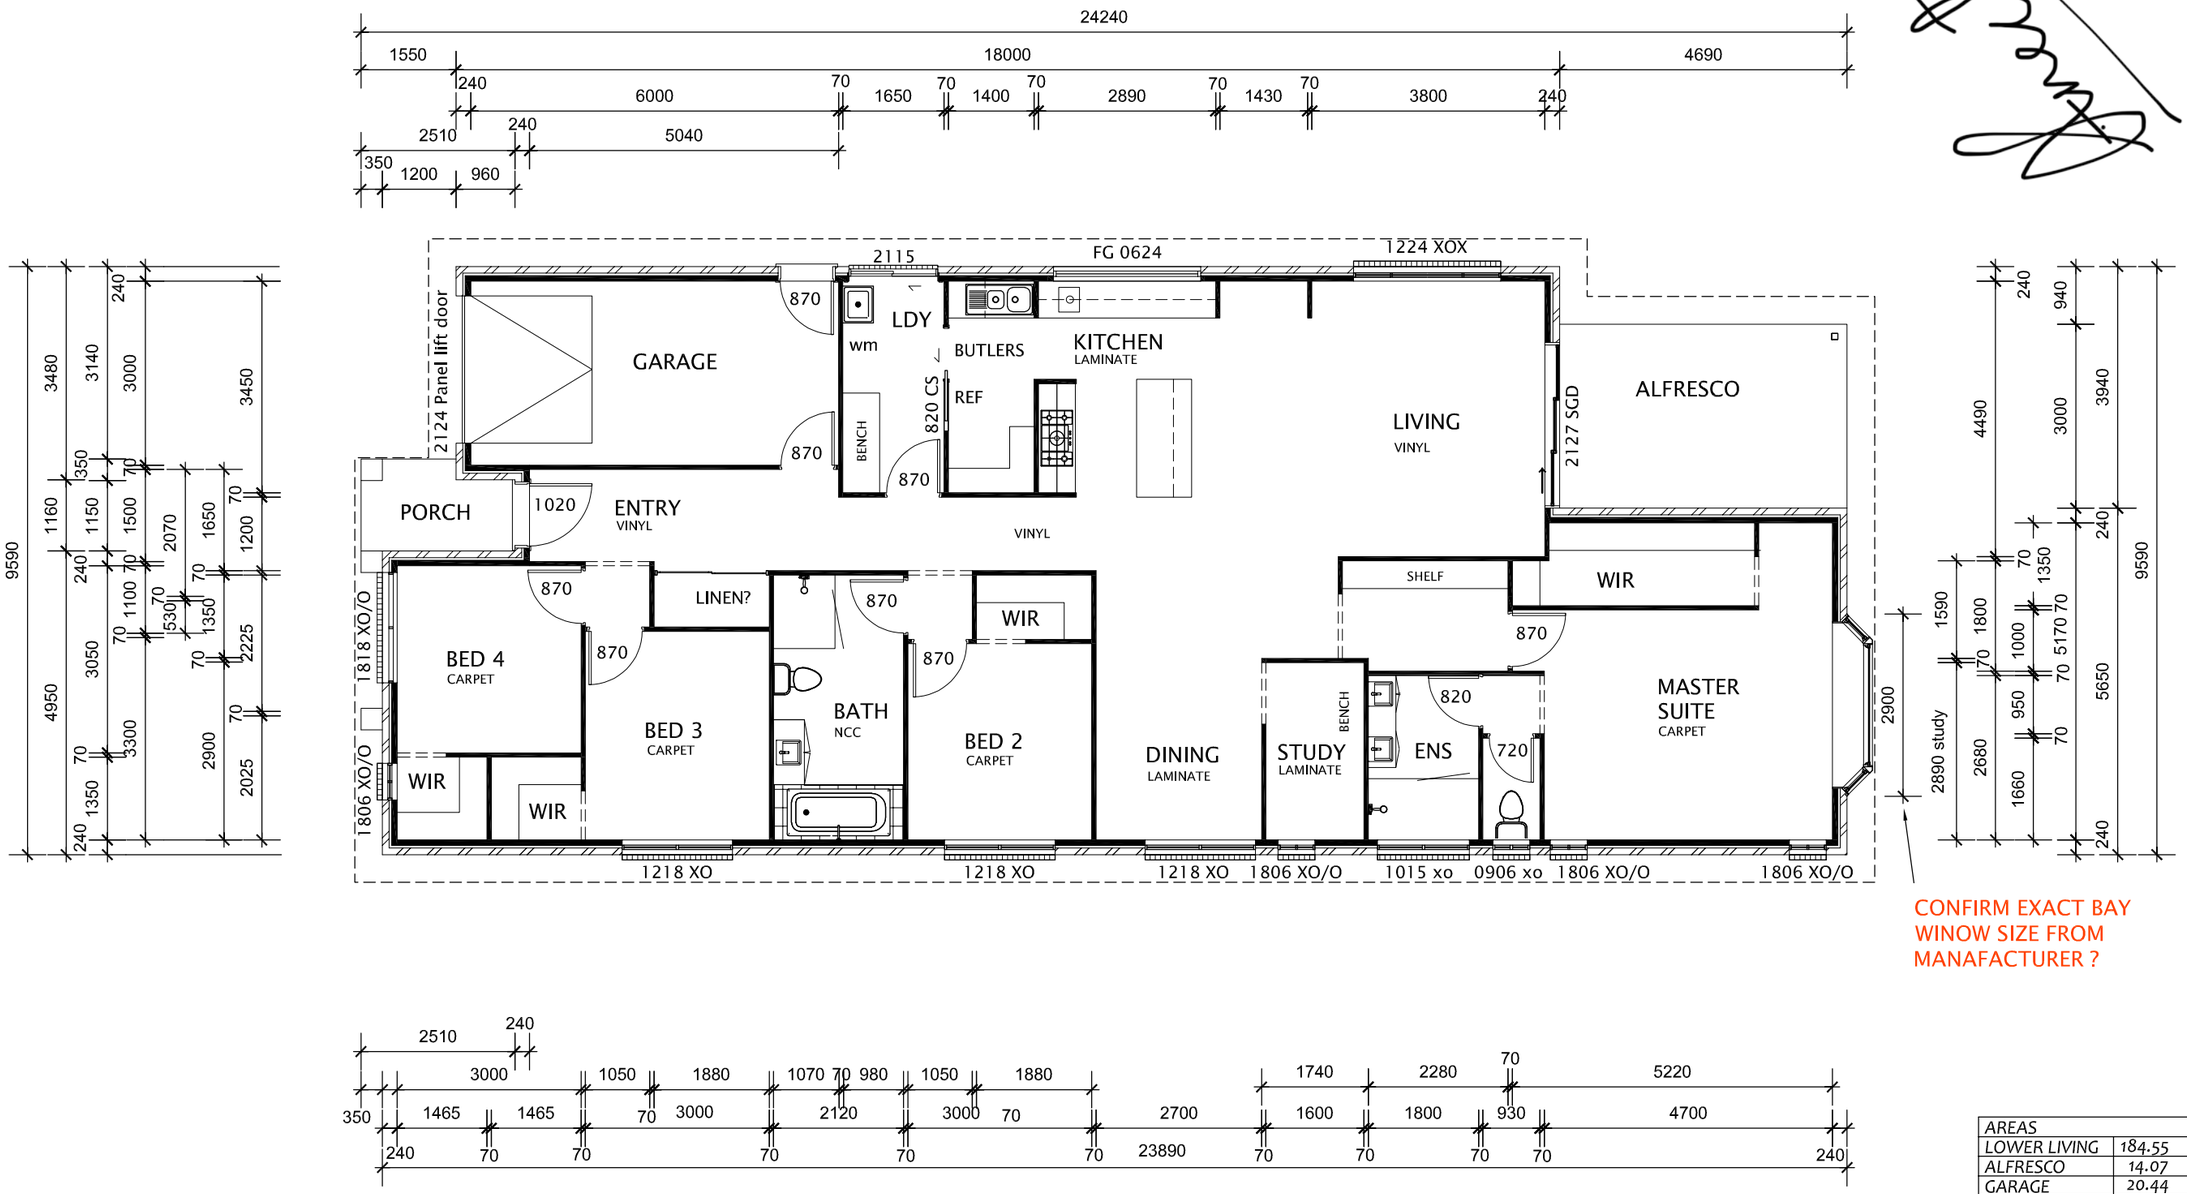

AREAS	
LOWER LIVING	184.55
ALFRESCO	14.07
GARAGE	20.44
PORCH	3.56
TOTAL AREA	222.62 sq'm

CARPET 61 sqm
LAMINATE 83 sqm

25/2

PROPOSED RESIDENCE AT
LOT 4 PIMPANA

Karan Sharma

CUSTOM 223

0 1000 2000 3000 4000 5000
SCALE 1:100@a3

LETSWORK™