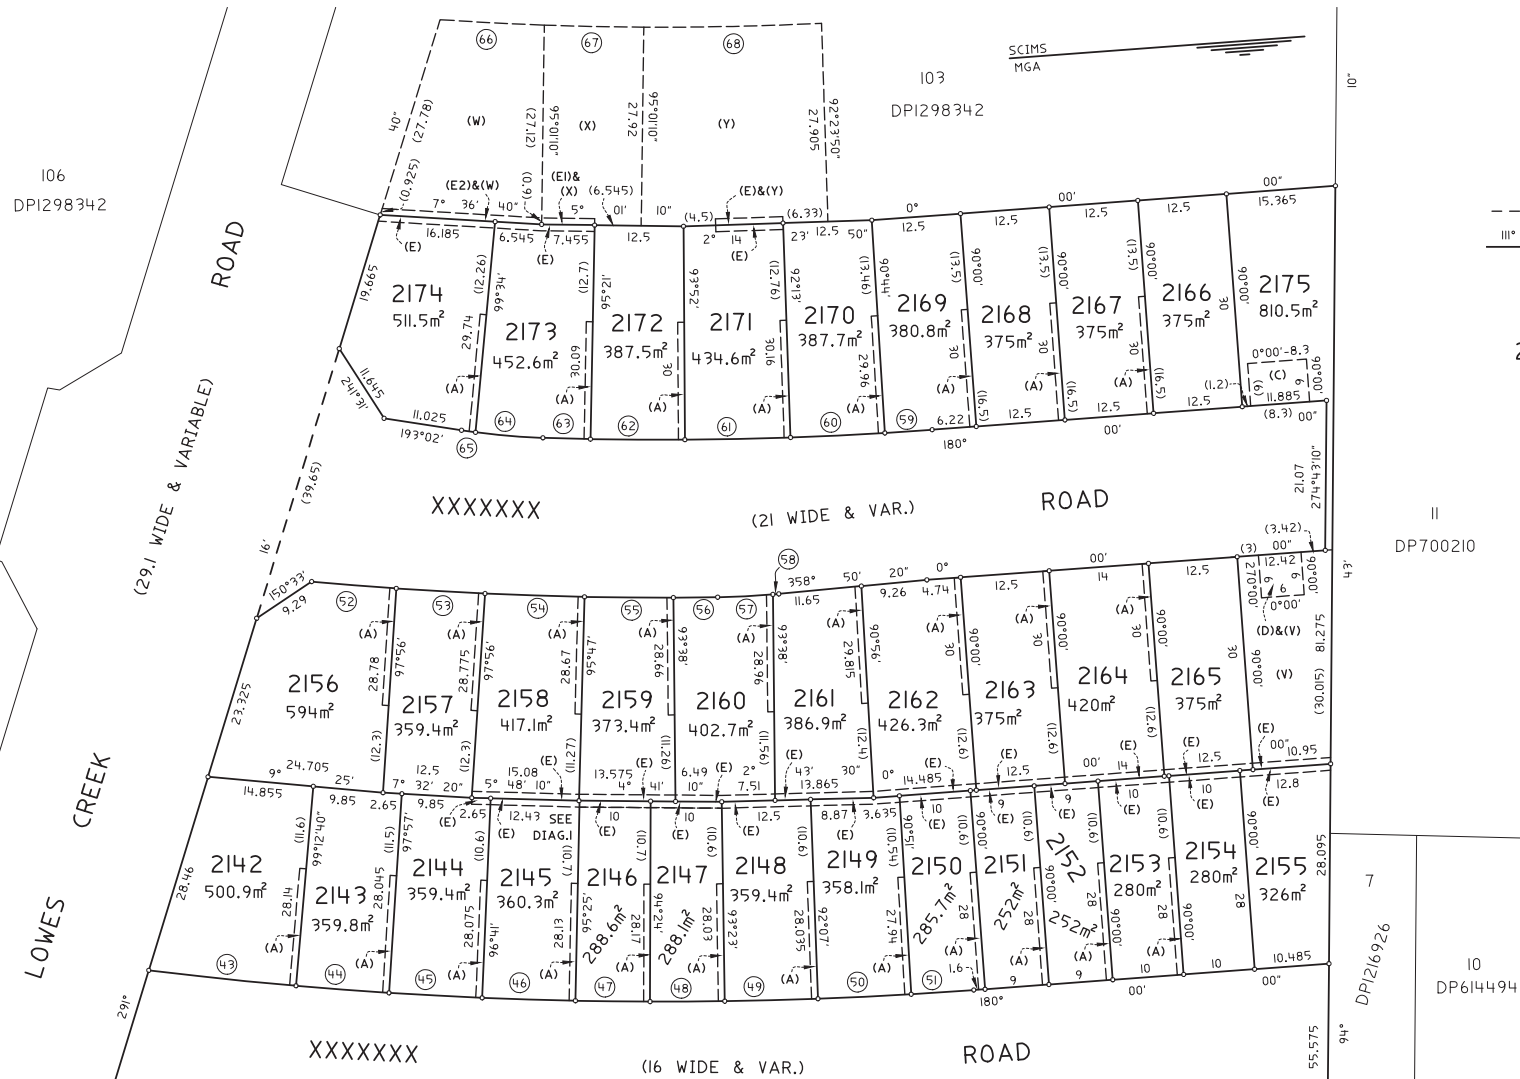


DIAGRAM 1. I:50

- (A) EASEMENT FOR SUPPORT & MAINTENANCE 0.9 WIDE
 (B) EASEMENT FOR DRAINAGE OF WATER 1.5 WIDE
 (C) RIGHT OF ACCESS 8.3 WIDE
 (D) RIGHT OF ACCESS 6 WIDE
 (E) EASEMENT FOR SUPPORT & MAINTENANCE 0.9 WIDE
 (F) EASEMENT FOR SUPPORT & MAINTENANCE 0.9 WIDE
 (G) EASEMENT FOR PADMOUNT SUBSTATION 2.75 WIDE
 (H) RESTRICTION ON THE USE OF LAND
 (J) RESTRICTION ON THE USE OF LAND
 (V),(W),(X)&(Y) BENEFITED BY EASEMENT FOR SUPPORT & MAINTENANCE 0.9 WIDE (E)

NOTES:

ALL DIMENSIONS AND AREAS ARE SUBJECT TO FINAL SURVEY AND REGISTRATION OF PLANS OF SUBDIVISION AT N.S.W. LAND REGISTRY SERVICES.

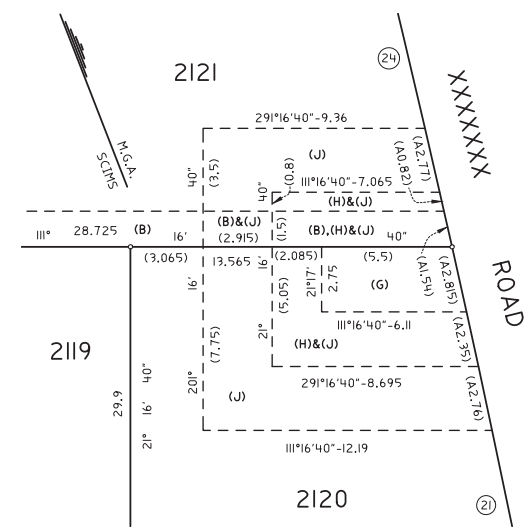


DIAGRAM 2. I:50

SCHEDULE OF CURVED BOUNDARIES

No.	BEARING	CHORD	ARC	RAD.
21	189°28'40"	19.375	19.375	665.5
24	187°43'20"	21.415	21.412	665.5
42	6°55'	11.71	11.71	609.5
43	190°13'	20.805	20.81	593.5
44	188°35'	13.12	13.12	593.5
45	187°19'	13.12	13.12	593.5
46	186°03'	13.12	13.12	593.5
47	184°54'	10.495	10.495	593.5
48	183°53'	10.495	10.495	593.5
49	182°45'	13.12	13.12	593.5
50	181°29'	13.12	13.12	593.5
51	180°25'	8.815	8.815	593.5
52	8°52'	11.935	11.935	536.7
53	7°34'	12.5	12.5	536.7
54	6°09'	14	14	536.7
55	4°44'	12.5	12.5	536.7
56	3°44'	6.225	6.225	536.7
57	1°21'	7.78	7.78	108.4
58	359°03'	0.83	0.83	108.4
59	180°22'	6.665	6.665	514.5
60	181°29'	13.275	13.275	514.5
61	183°03'	14.865	14.865	514.5
62	184°37'	13.27	13.275	514.5
63	185°44'	6.69	6.69	514.5
64	188°58'	9.505	9.51	95.1
65	192°26'	1.99	1.99	95.1
66	7°14'	14.68	14.68	456.5
67	5°26'	14	14	456.5
68	2°59'	25	25	456.5

SURVEYOR:

Name: Vincent J Kennedy

Date: xx xxxxx 2024

Reference: 5421-ST2-DP

PLAN OF SUBDIVISION OF LOT 102 IN DP1298342 AND EASEMENTS IN LOT 103 IN 1298342

LGA: CAMDEN

Locality: BRINGELLY

Reduction Ratio: 1:600

Lengths are in metres

Registered

DRAFT DP1298502

Version 2 - 9/1/25